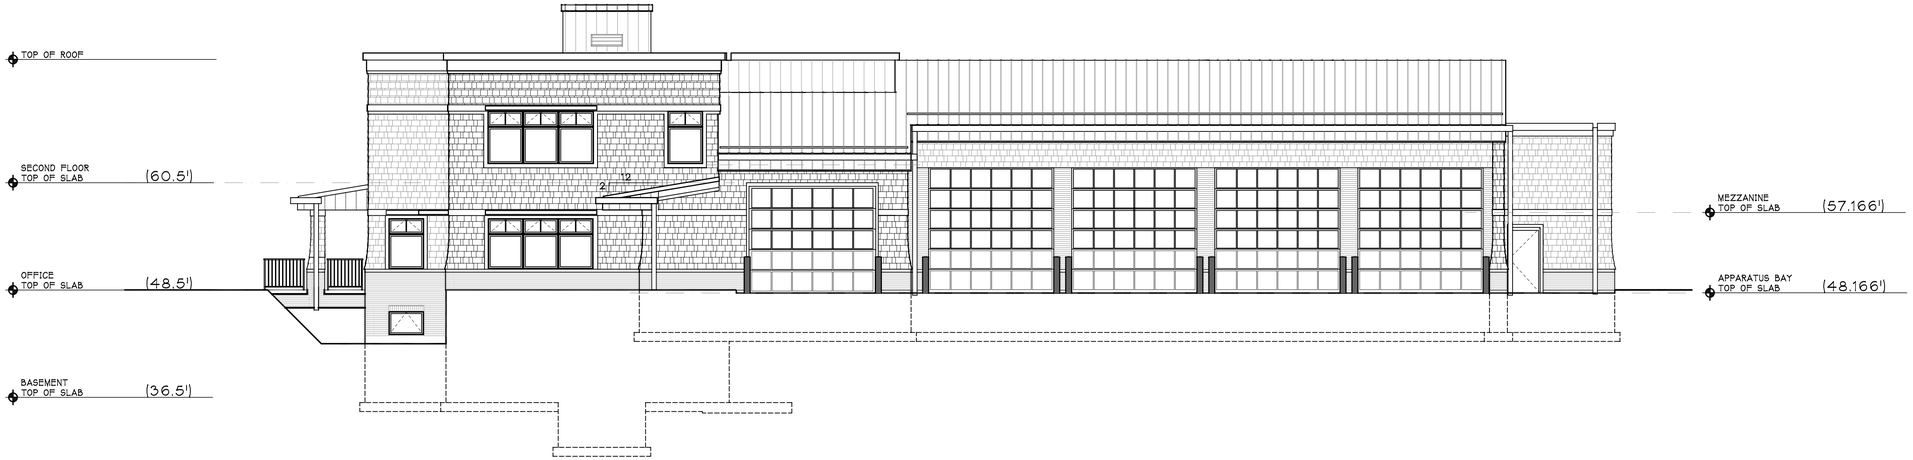

1 A2.2 **SOUTH ELEVATION**
1/8" = 1'-0"

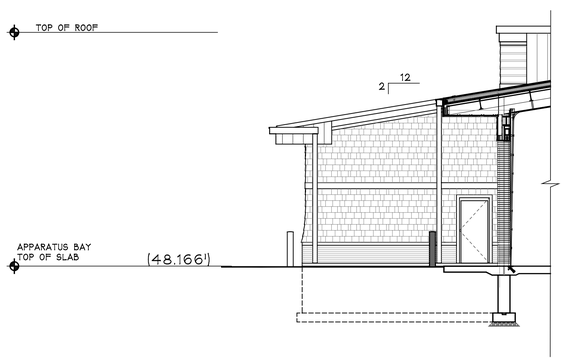

3 A2.2 PARTIAL **EAST ELEVATION**
1/8" = 1'-0"

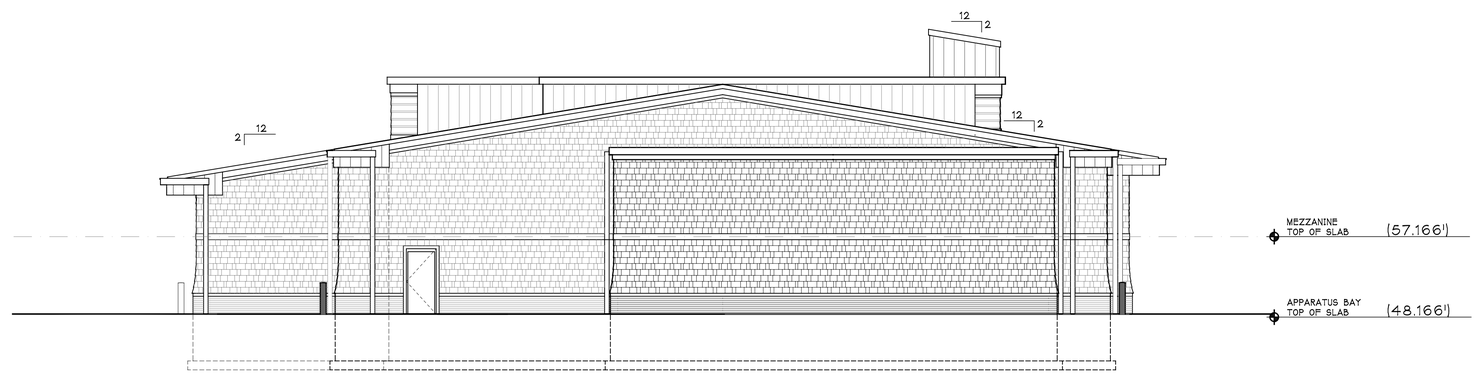

2 A2.2 **EAST ELEVATION**
1/8" = 1'-0"

DATE:
13 SEPT. 2007

REVISIONS

KEENAN + KENNY ARCHITECTS, LTD.
189 Main St, Suite 2a
Falmouth, MA 02540
508-540-0075 tel. 508-540-0079 fax
kk.arch@verizon.net

NEW FIRE STATION
for the
TOWN OF WELLFLEET
2896 Route 6
Wellfleet, Massachusetts

SHEET TITLE
South and East Elevations

SCALE:
1/8"=1'-0"

DRAWING NO.
A2.2