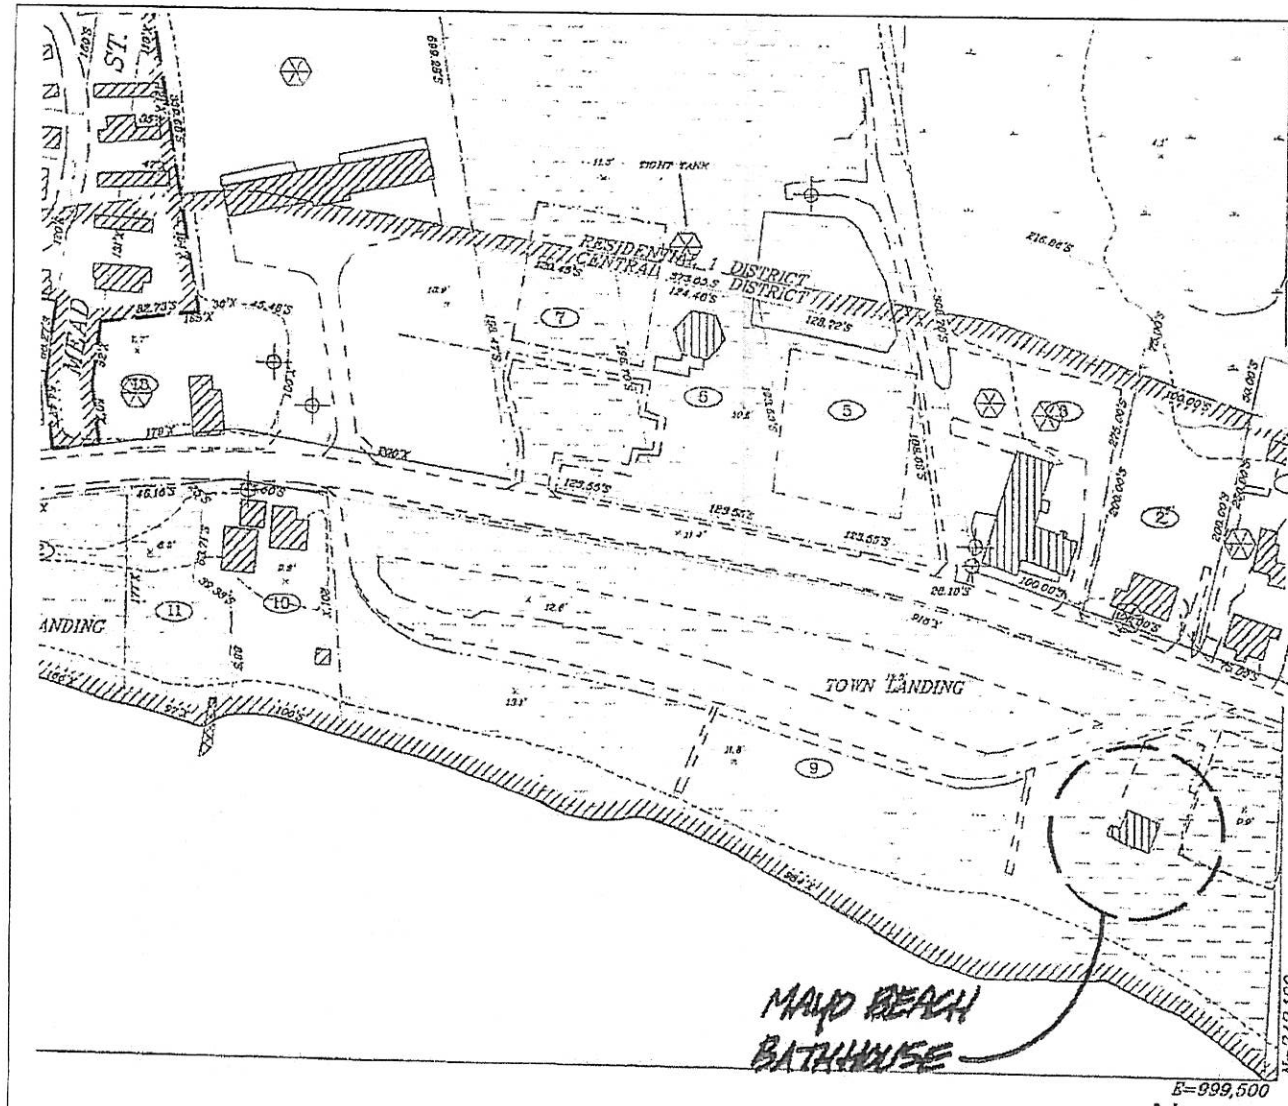

SITE MAP

TOWN OF WELLFLEET

ASSESSORS' ATLAS

SHEET NO. 20

SEE ALSO SHEET 22

COMPILED AND DRAWN BY SLADE ASSOCIATES, INC. REGISTERED LAND SURVEYORS ROUTE 6 @ PINE POINT ROAD, WELLFLEET, MA 02667

SCALE: 1"=100'

SEE WELL/SEPTIC OVERLAY NOTE ON TITLE PAGE

✦ DENOTES RECORD LOCATION OF WELL

DENOTES RECORD LOCATION OF CESSPOOL, LEACHPIT OR OTHER SOIL ABSORPTION SYSTEM

m|studio inc.

BCE
Bourne Consulting Engineering
154 West Central Street
Franklin, MA 02038

Project
Wellfleet Bathhouse
Mayo Beach Bathhouse
Wellfleet, MA

Drawing
Design Proposal
Mayo Beach Site Map

Project North
Project Number m023401
Date April 21, 2003
Scale 1/4" = 1'0"
Sheet S-101