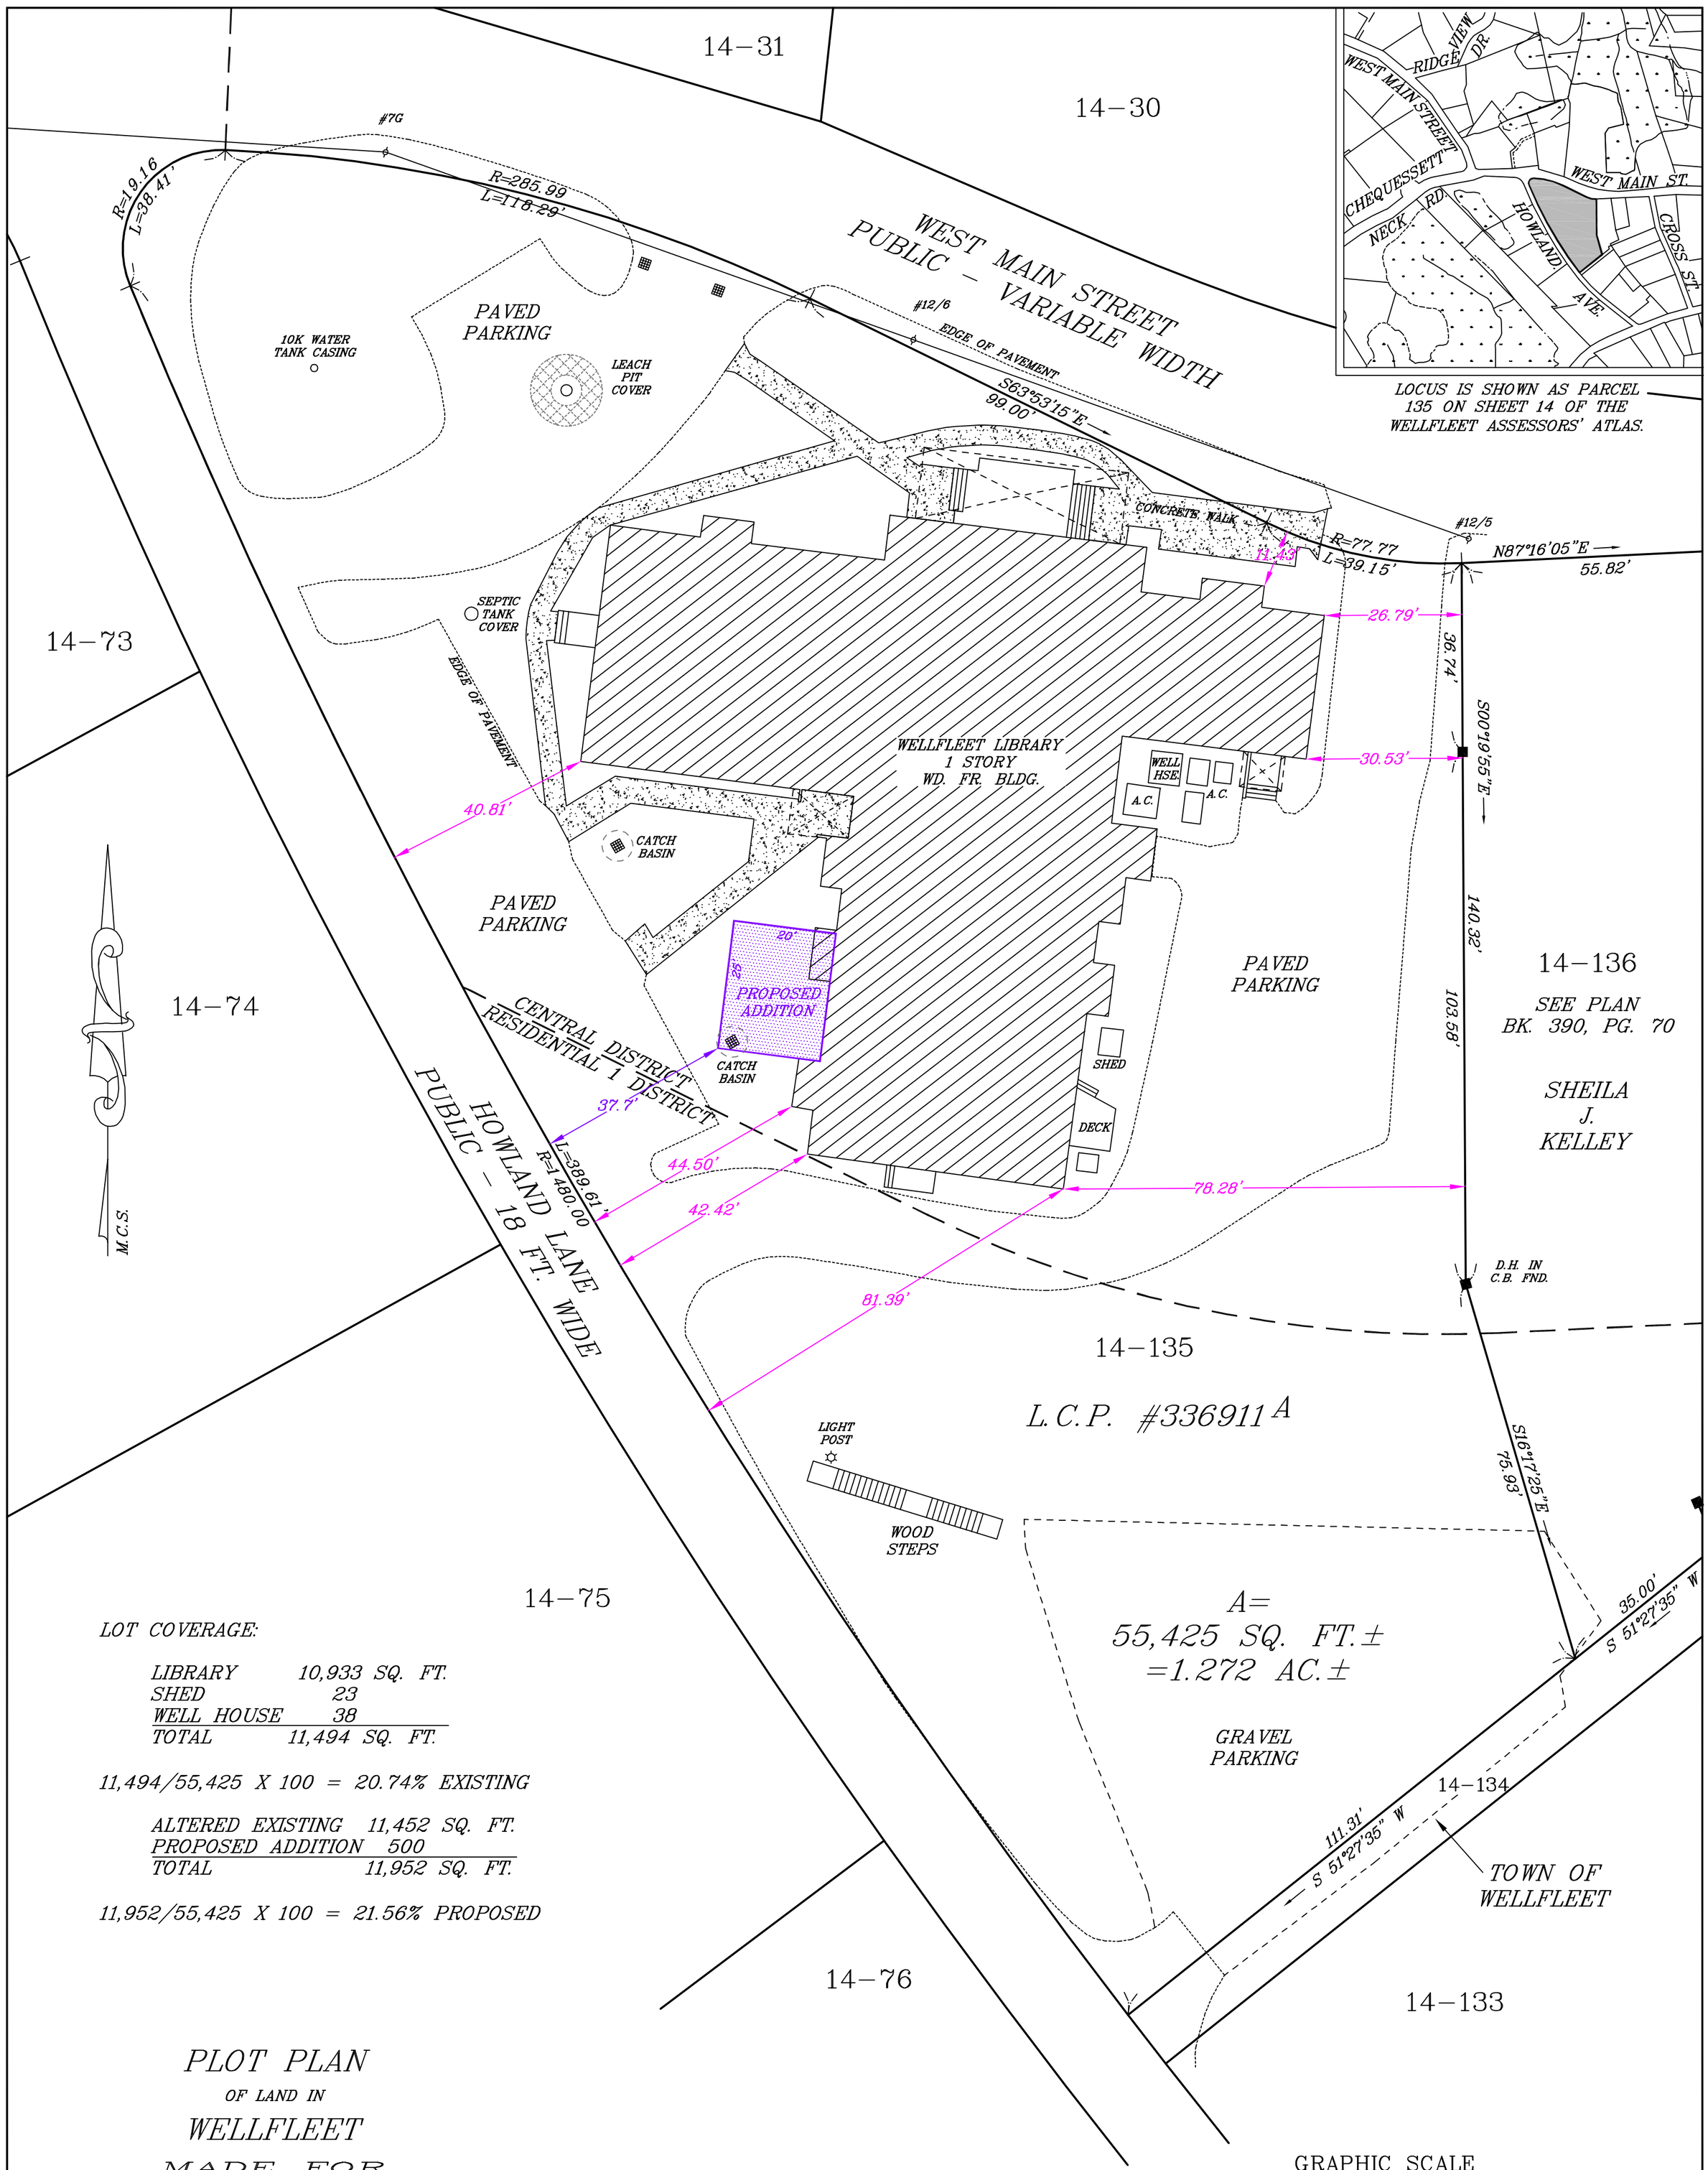

LOCUS IS SHOWN AS PARCEL 135 ON SHEET 14 OF THE WELLFLEET ASSESSORS' ATLAS.

LOT COVERAGE:

LIBRARY	10,933 SQ. FT.
SHED	23
WELL HOUSE	38
TOTAL	11,494 SQ. FT.

11,494/55,425 X 100 = 20.74% EXISTING

ALTERED EXISTING	11,452 SQ. FT.
PROPOSED ADDITION	500
TOTAL	11,952 SQ. FT.

11,952/55,425 X 100 = 21.56% PROPOSED

PLOT PLAN

OF LAND IN

WELLFLEET

MADE FOR

THE TOWN OF WELLFLEET

SCALE: 1"=20' JUNE 16, 2013

SLADE ASSOCIATES, INC., REGISTERED LAND SURVEYORS

10 PINE POINT ROAD, WELLFLEET, MA 02667

CAUTION! BURIED UTILITIES EXIST ON LOCUS. LOCATE AND MARK BEFORE EXCAVATING.

GRAPHIC SCALE

20 0 10 20 40 80

(IN FEET)

1 inch = 20 ft.

PLAN #2013-61