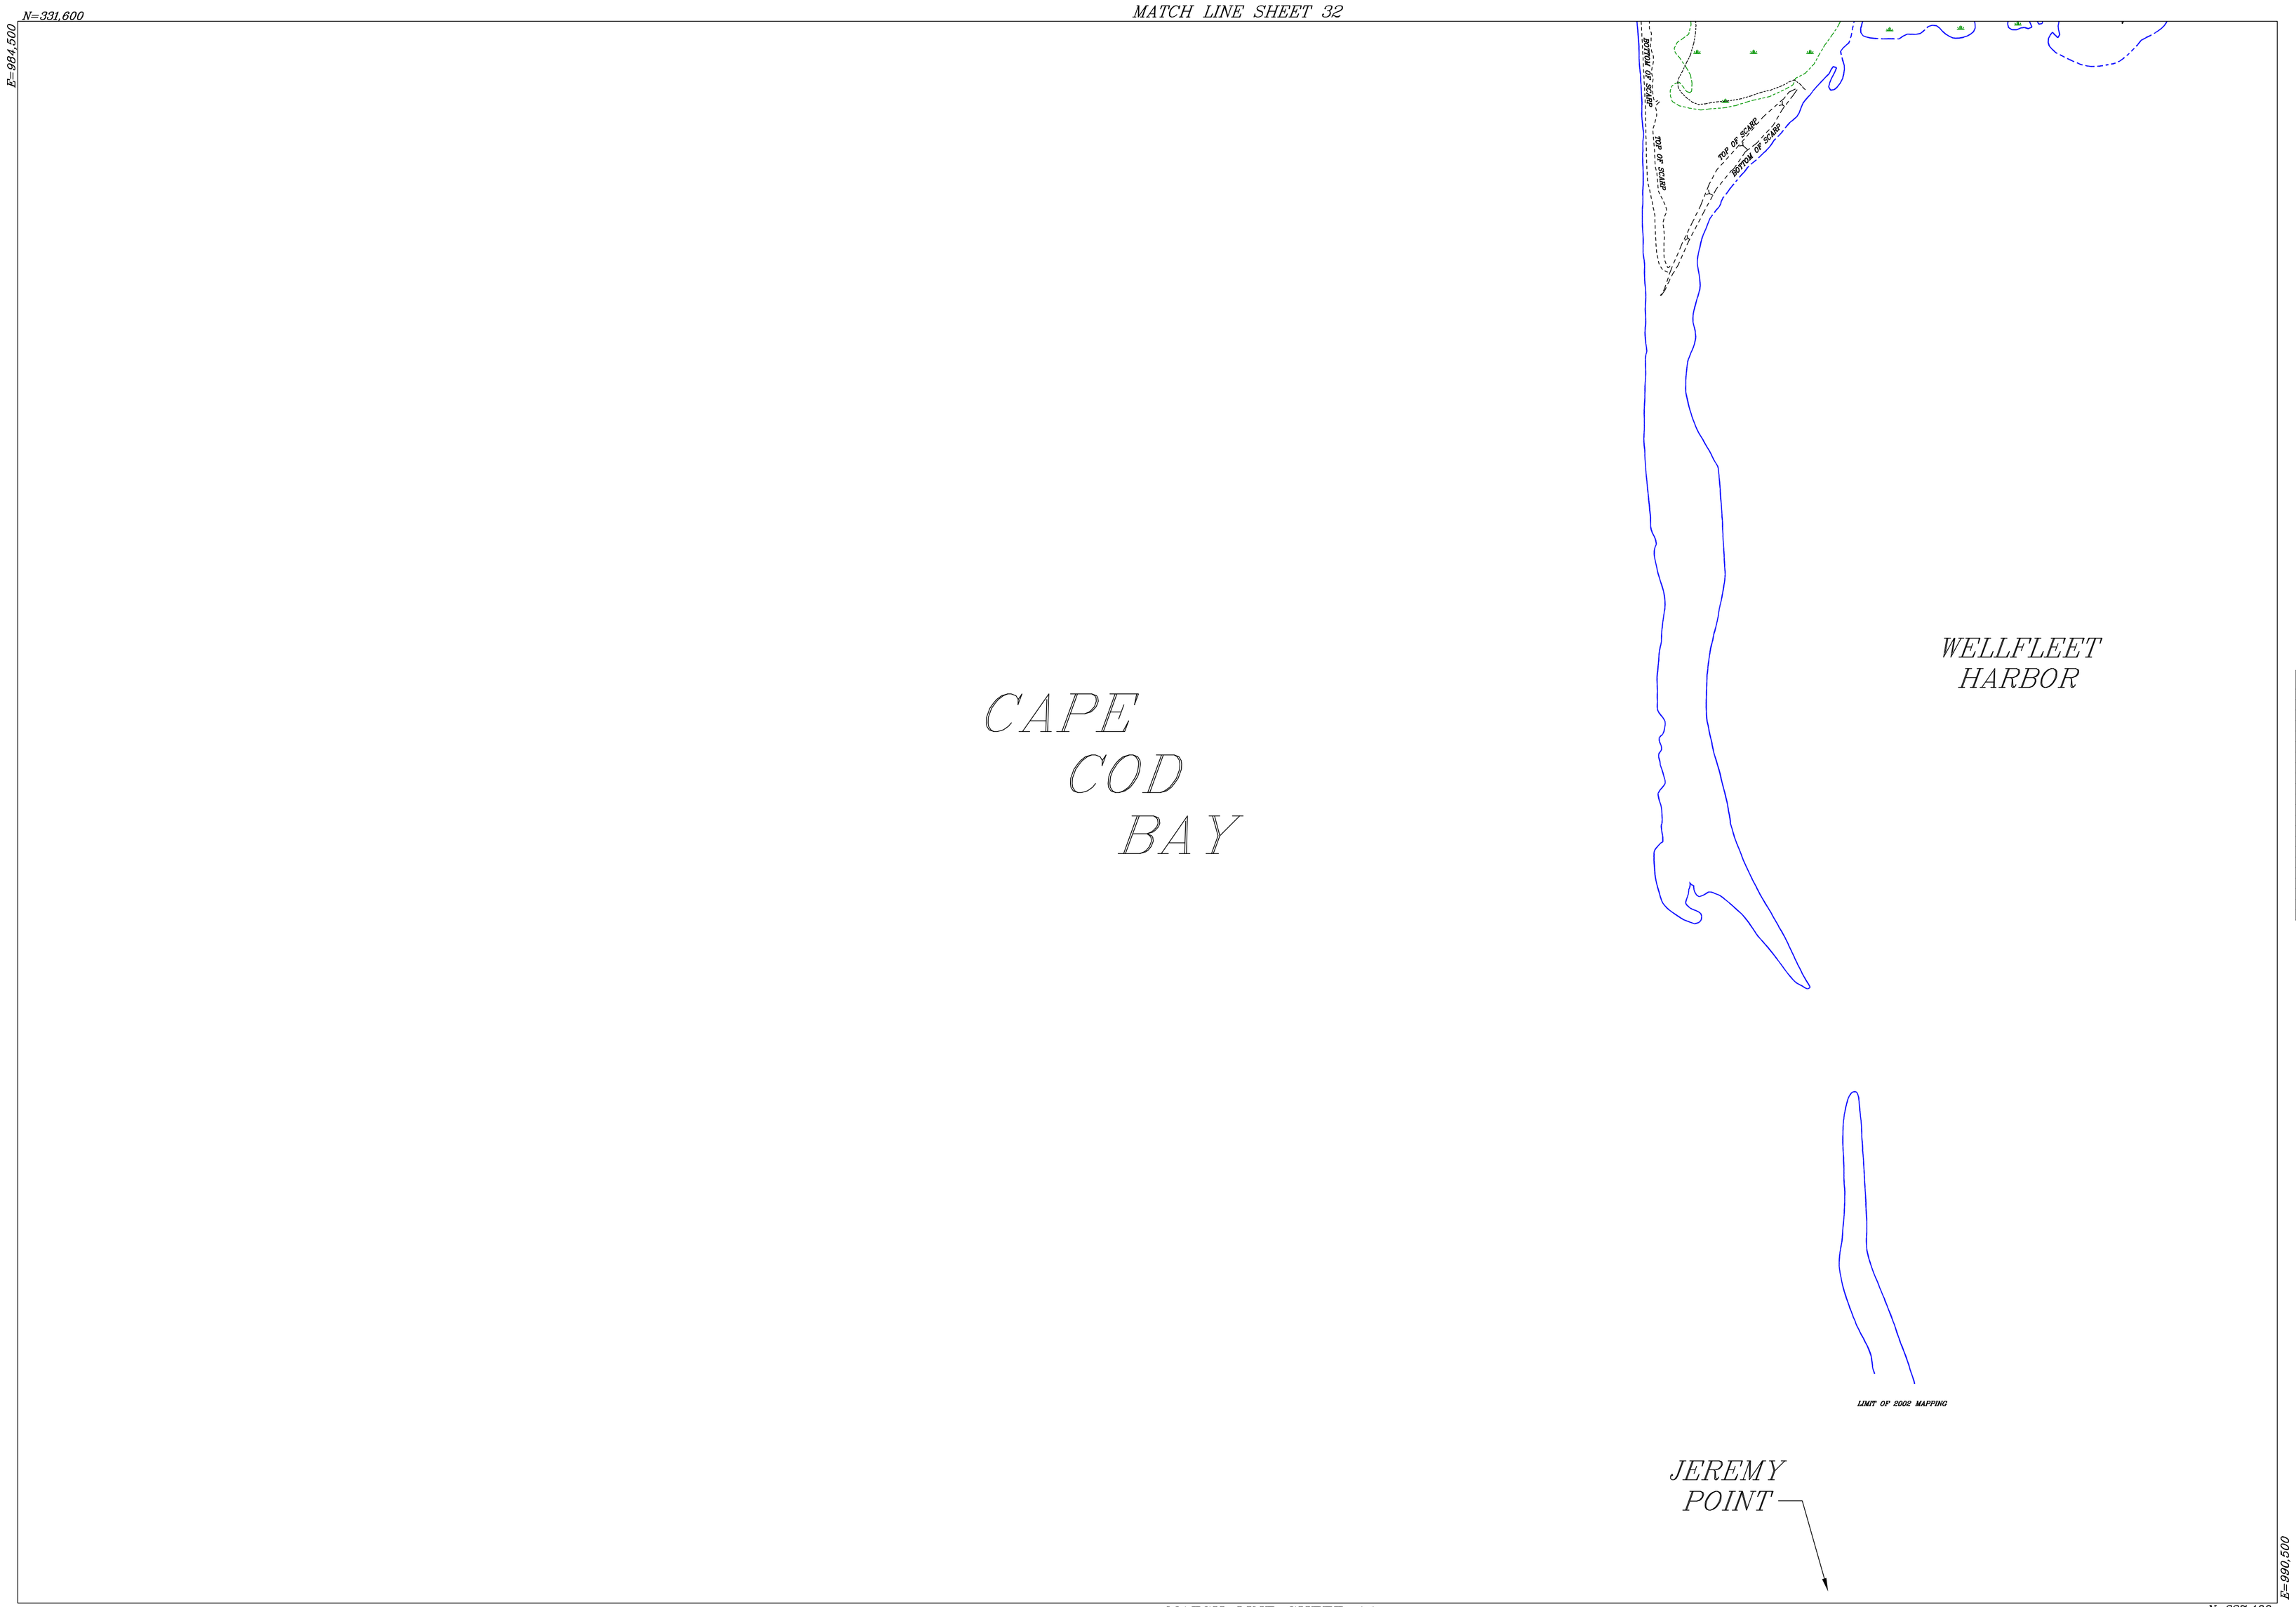

MCS

ORIGINAL DATE
OF COMPILATION:

JANUARY 1, 1993

REVISIONS:

NO.	DATE	DESCRIPTION
1	7/1/93	PROPERTY LINE UPDATE
2	1/1/94	PROPERTY LINE UPDATE
3	7/1/95	PROPERTY LINE UPDATE
4	7/1/96	PROPERTY LINE UPDATE
5	4/1/97	PROPERTY LINE UPDATE
6	6/1/98	PROPERTY LINE UPDATE
7	4/1/99	PROPERTY LINE UPDATE
8	4/1/00	PROPERTY LINE UPDATE
9	3/1/01	PROPERTY LINE UPDATE
10	3/1/02	PROPERTY LINE UPDATE
11	6/30/02	BASE UPDATE (3/21/02 PHOTOGRAPHY)
12	3/1/03	PROPERTY LINE UPDATE
13	4/12/04	PROPERTY LINE UPDATE
14	2/18/05	PROPERTY LINE UPDATE
15	4/21/06	PROPERTY LINE UPDATE
16	2/13/07	PROPERTY LINE UPDATE
17	5/9/08	PROPERTY LINE UPDATE
18	3/20/09	PROPERTY LINE UPDATE
19	3/31/10	PROPERTY LINE UPDATE
20	3/31/11	PROPERTY LINE UPDATE
21	02/16/12	PROPERTY LINE UPDATE

TOWN OF WELLFLEET

ASSESSORS' ATLAS

SHEET NO.

38

COMPILED AND
DRAWN BY
SLADE ASSOCIATES, INC.
REGISTERED LAND
SURVEYORS
ROUTE 6 @ PINE
POINT ROAD,
WELLFLEET, MA 02667

SCALE: 1"=200'