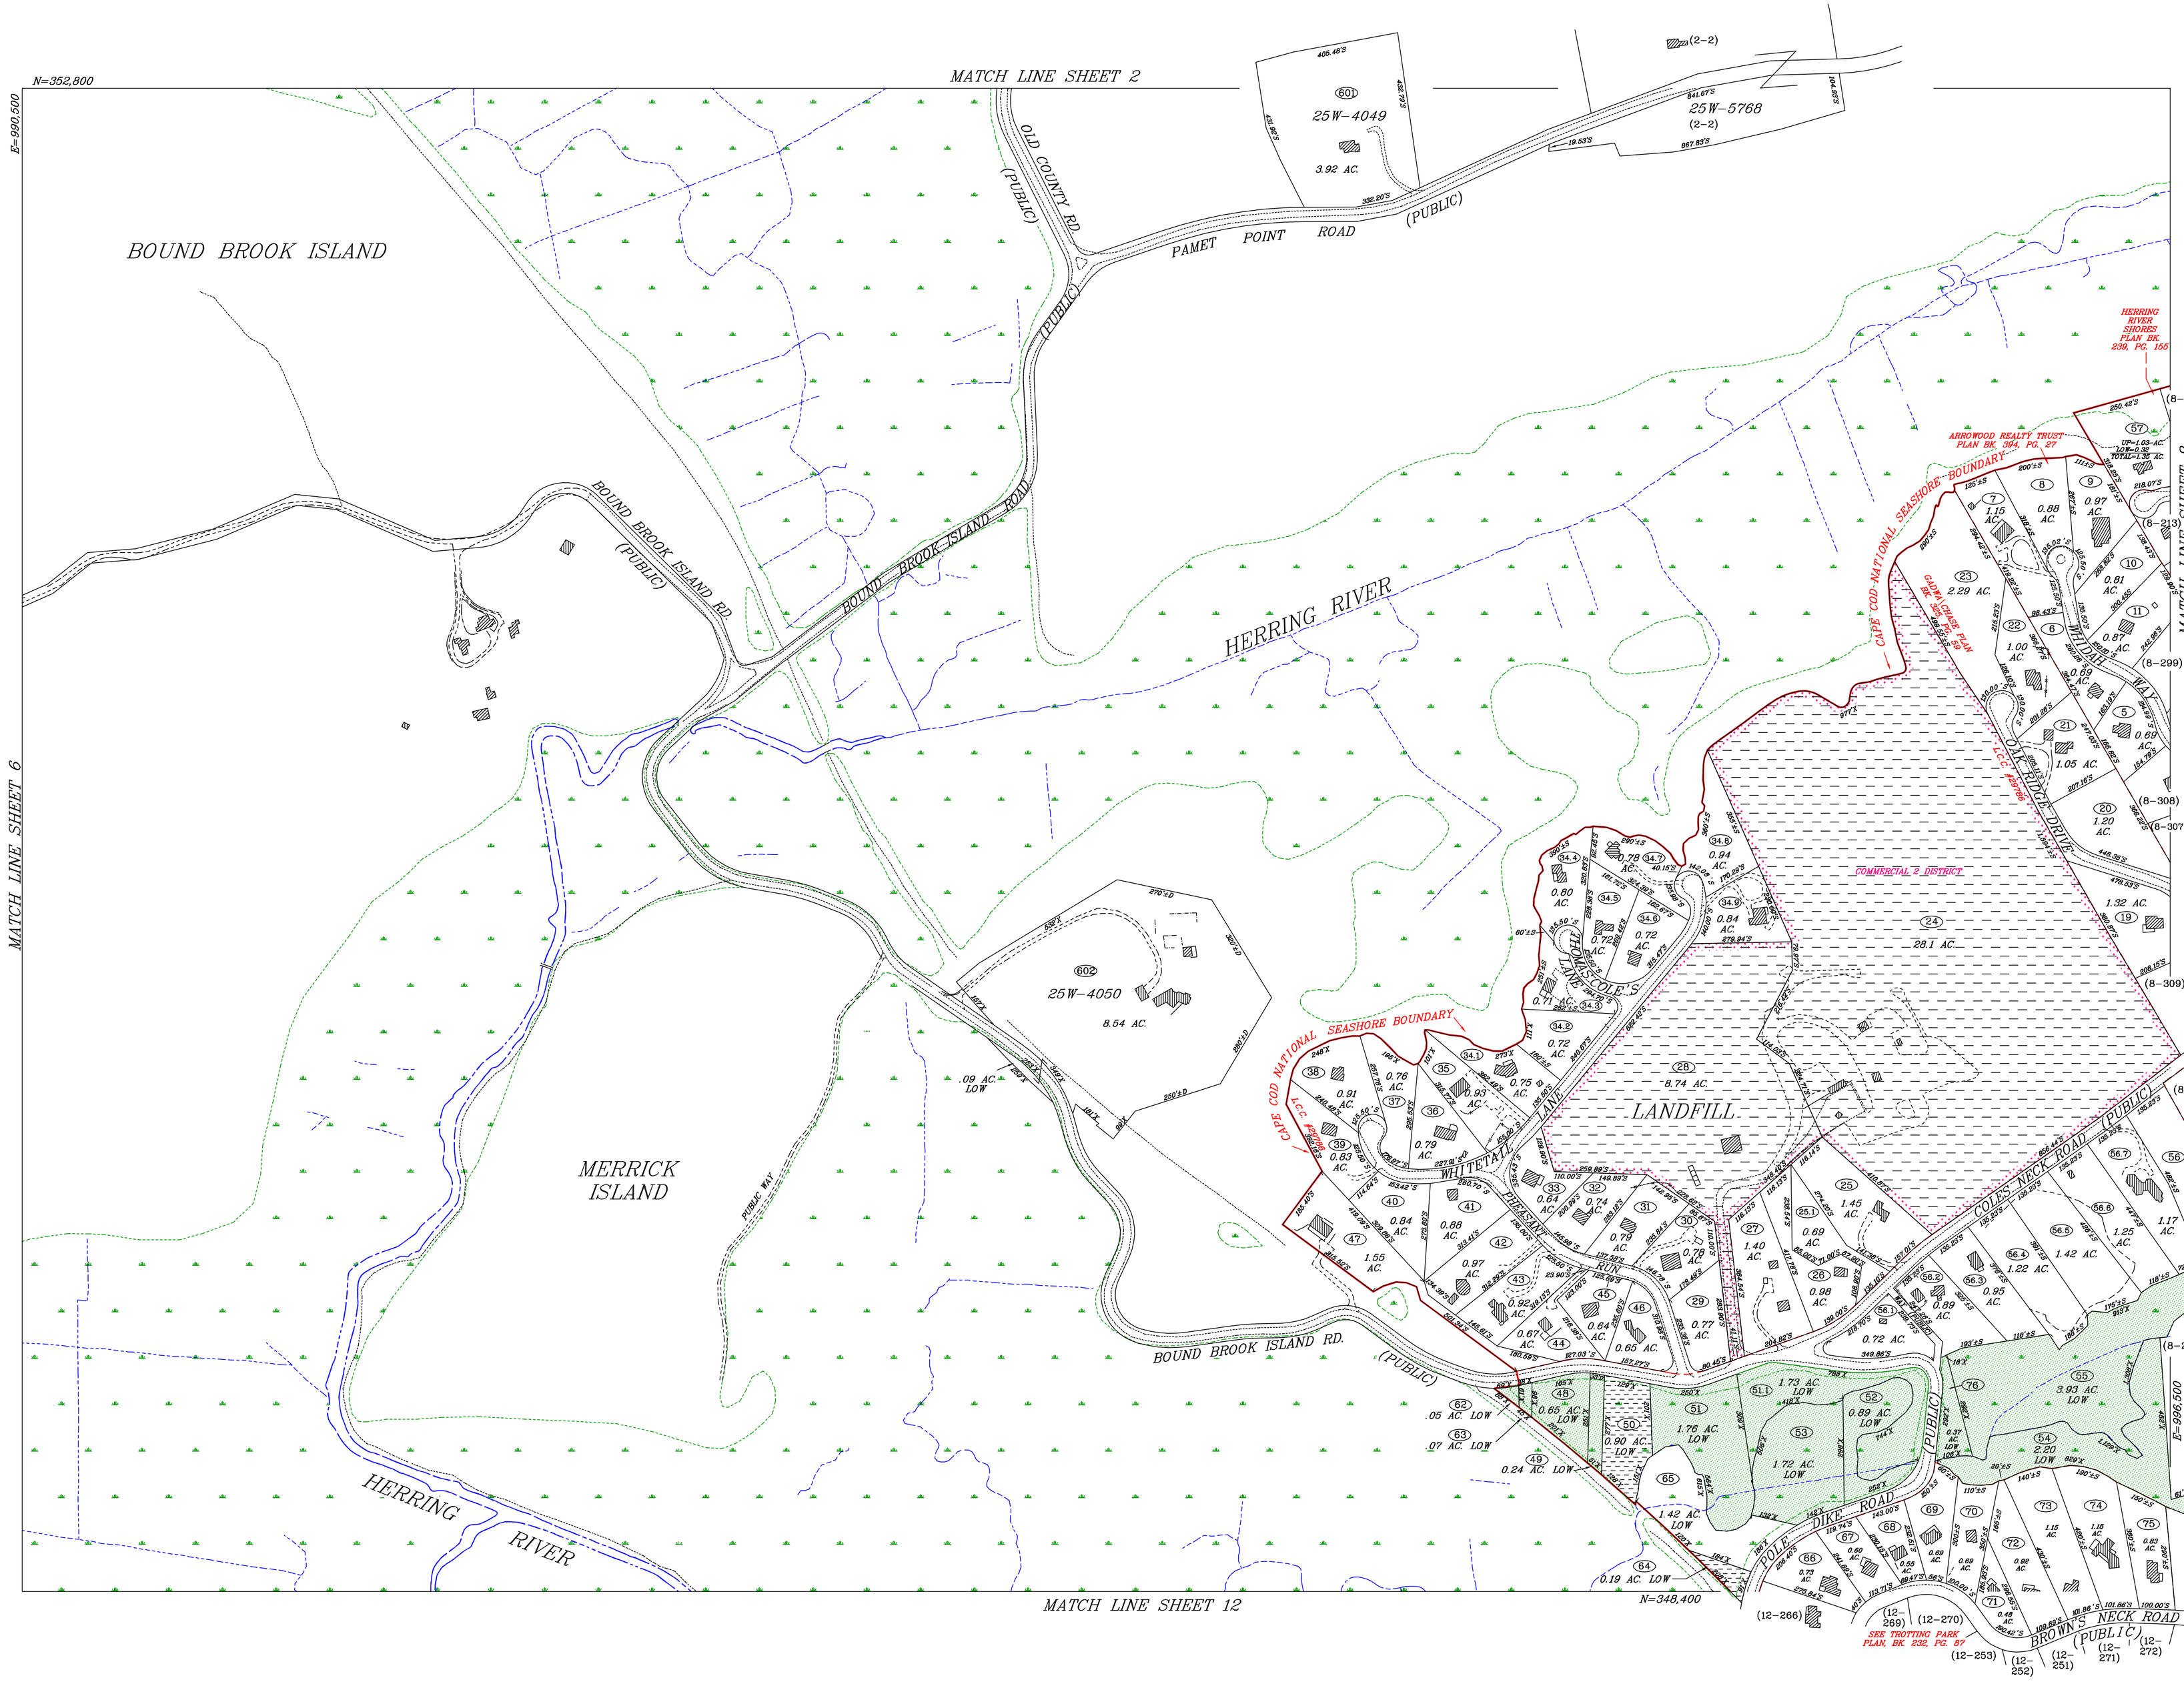


ORIGINAL DATE OF COMPILATION:

JANUARY 1, 1993

REVISIONS:

| NO. | DATE | DESCRIPTION |
|---|---|---|
| 1 | 7/1/93 | PROPERTY LINE UPDATE |
| 2 | 1/1/94 | PROPERTY LINE UPDATE |
| 3 | 7/1/95 | PROPERTY LINE UPDATE |
| 4 | 7/1/96 | PROPERTY LINE UPDATE |
| 5 | 4/1/97 | PROPERTY LINE UPDATE |
| 6 | 6/1/98 | PROPERTY LINE UPDATE |
| 7 | 4/1/99 | PROPERTY LINE UPDATE |
| 8 | 4/1/00 | PROPERTY LINE UPDATE |
| 9 | 3/1/01 | PROPERTY LINE UPDATE |
| 10 | 3/1/02 | PROPERTY LINE UPDATE |
| 11 | 6/30/02 | BASE UPDATE (3/21/02 PHOTOGRAPHY) |
| 12 | 3/1/03 | PROPERTY LINE UPDATE |
| 13 | 4/13/04 | PROPERTY LINE UPDATE |
| 14 | 2/18/05 | PROPERTY LINE UPDATE |
| 15 | 4/21/06 | PROPERTY LINE UPDATE |
| 16 | 3/13/07 | PROPERTY LINE UPDATE |
| 17 | 5/9/08 | PROPERTY LINE UPDATE |
| 18 | 3/20/09 | PROPERTY LINE UPDATE |
| 19 | 3/31/10 | PROPERTY LINE UPDATE |
| 20 | 3/31/11 | PROPERTY LINE UPDATE |
| 21 | 02/16/12 | PROPERTY LINE UPDATE |
| 22 | 02/19/13 | PROPERTY LINE UPDATE |
| 23 | 02/28/14 | PROPERTY LINE UPDATE |
| 24 | 01/29/15 | PROPERTY LINE UPDATE |
| 25 | 02/17/16 | PROPERTY LINE UPDATE |

# TOWN OF WELLFLEET

## ASSESSORS' ATLAS

## SHEET NO. 7

COMPILED AND DRAWN BY
SLADE ASSOCIATES, INC.
REGISTERED LAND SURVEYORS
ROUTE 6 @ PINE POINT ROAD,
WELLFLEET, MA 02667

SCALE: 1"=200'

GRAPHIC SCALE

200 0 100 200 400