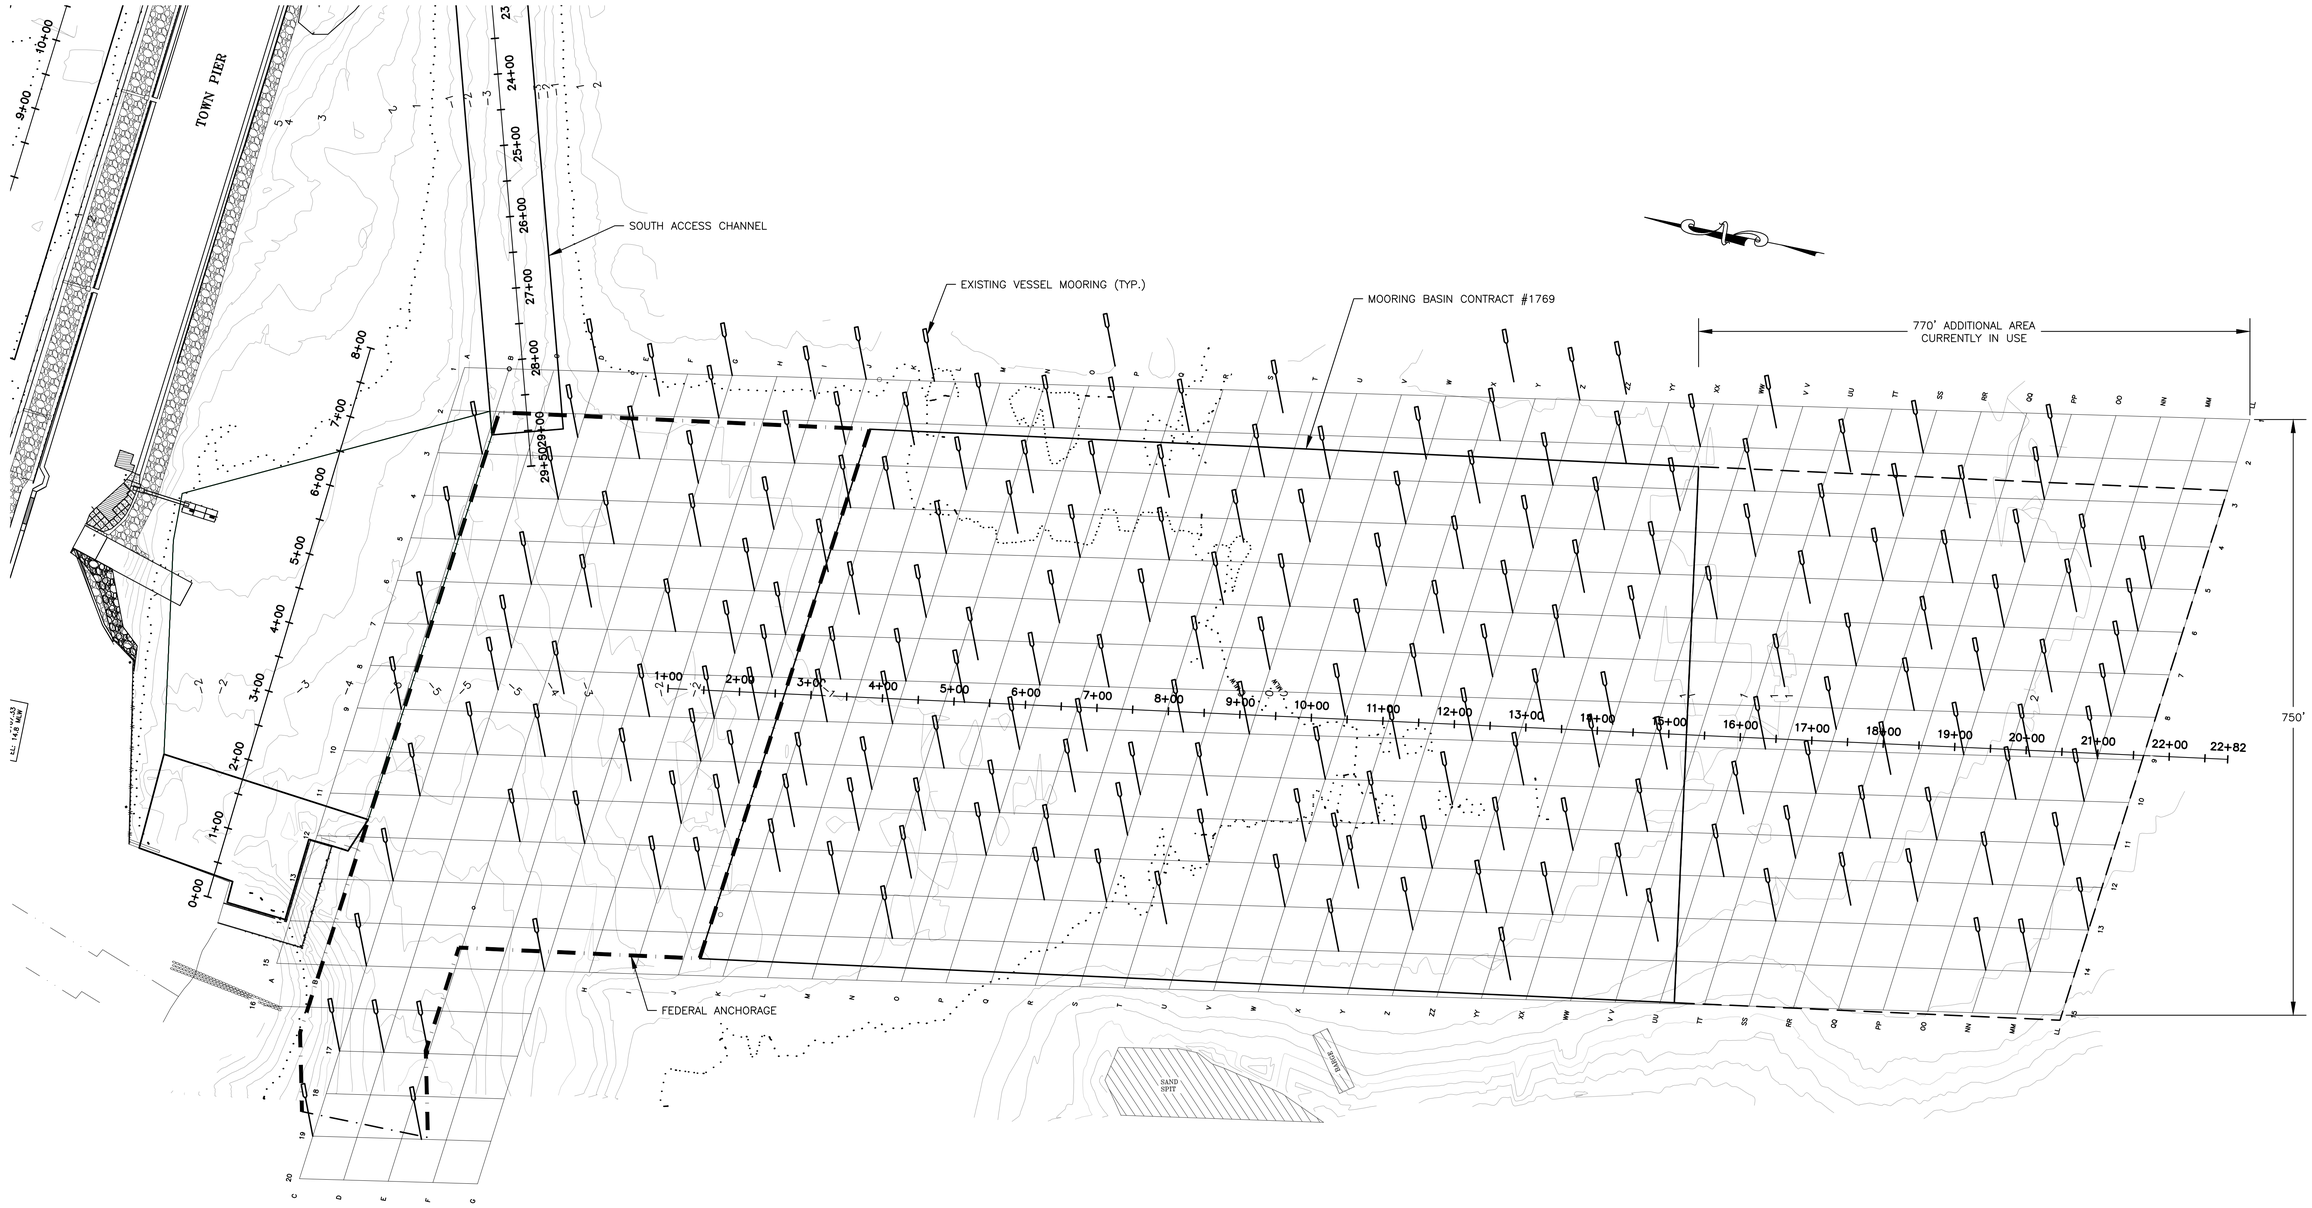

AREA II EXISTING MOORING FIELD

WELLFLEET HARBOR

TOWN OF WELLFLEET
WELLFLEET, MA
MARCH 2010

0 100 200
SCALE: 1"=100'

REVISIONS

BCE Bourne Consulting Engineering
3 Bent Street
Franklin, MA 02038
PH. (508) 533-8666 FAX. (508) 533-0600

DRAWN: JSF
CHECKED: JJG
APPROVED: RJT
DATE: 08/07/12

DRAWING NO. 30777-04-01

SHEET 1 OF 3

File: X:\30774-\30777\DREDGE REVISION 113011\080712\WELLFLEET SHT-01 TO 04 112911.DWG -
8/22/2006 2:06 PM

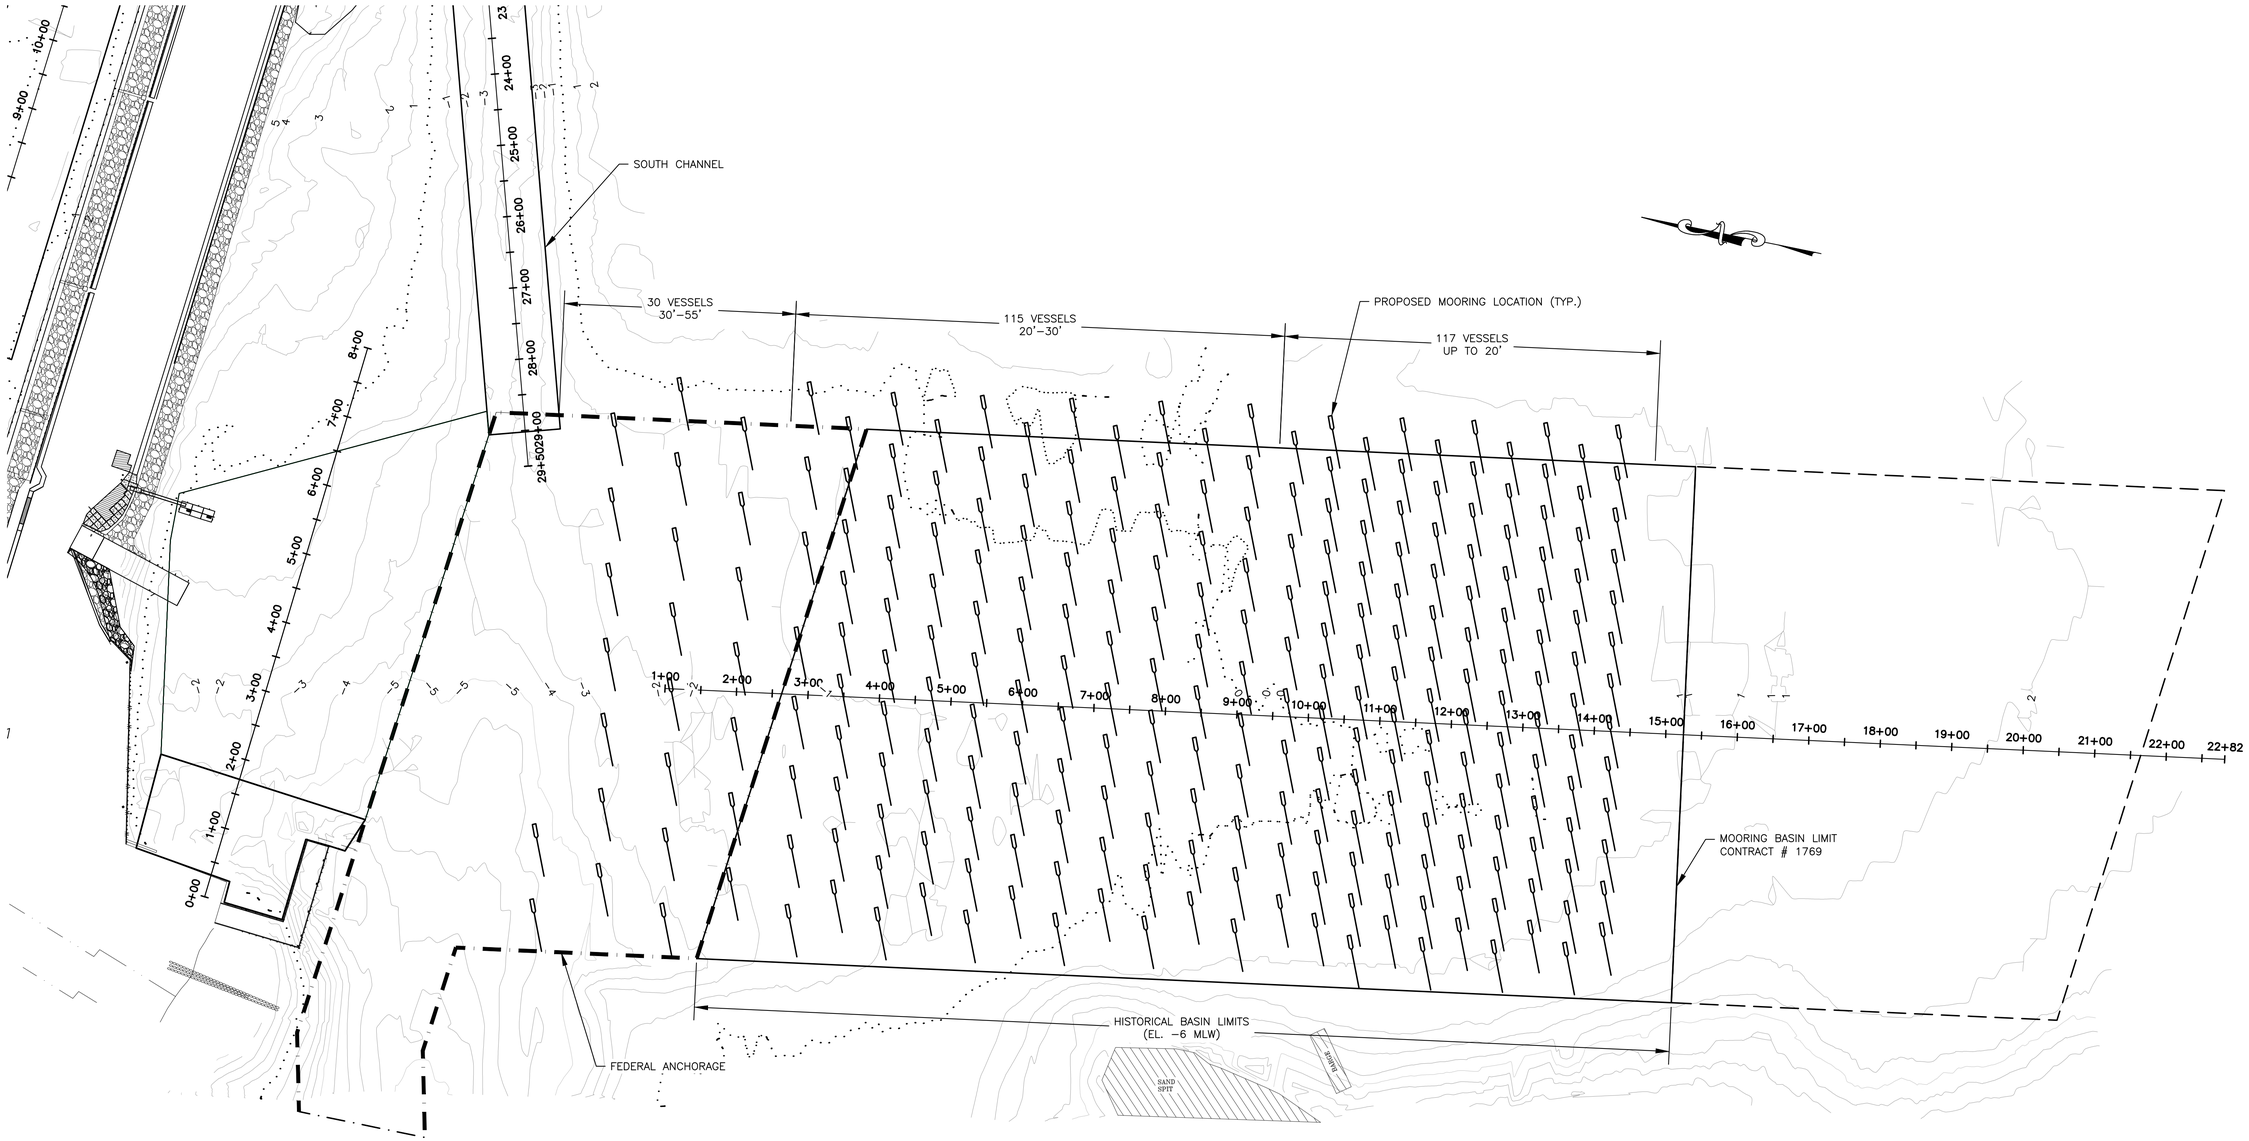

AREA II–ALTERNATIVE MOORING FIELD

WELLFLEET HARBOR

TOWN OF WELLFLEET
WELLFLEET, MA
MARCH 2010

0 100 200
SCALE: 1"=100'

REVISIONS

BCE Bourne Consulting Engineering
3 Bent Street
Franklin, MA 02038
PH. (508) 533-6666 FAX. (508) 533-0600

DRAWN: JSF
CHECKED: JJG
APPROVED: RJT
DATE: 08/07/12

DRAWING NO. 30777-04-02

SHEET 2 OF 3

File: X:\30774\30777\DREDGE REVISION 113011\080712\WELLFLEET SHT-01 TO 04 112911.DWG -
8/22/2006 2:06 PM

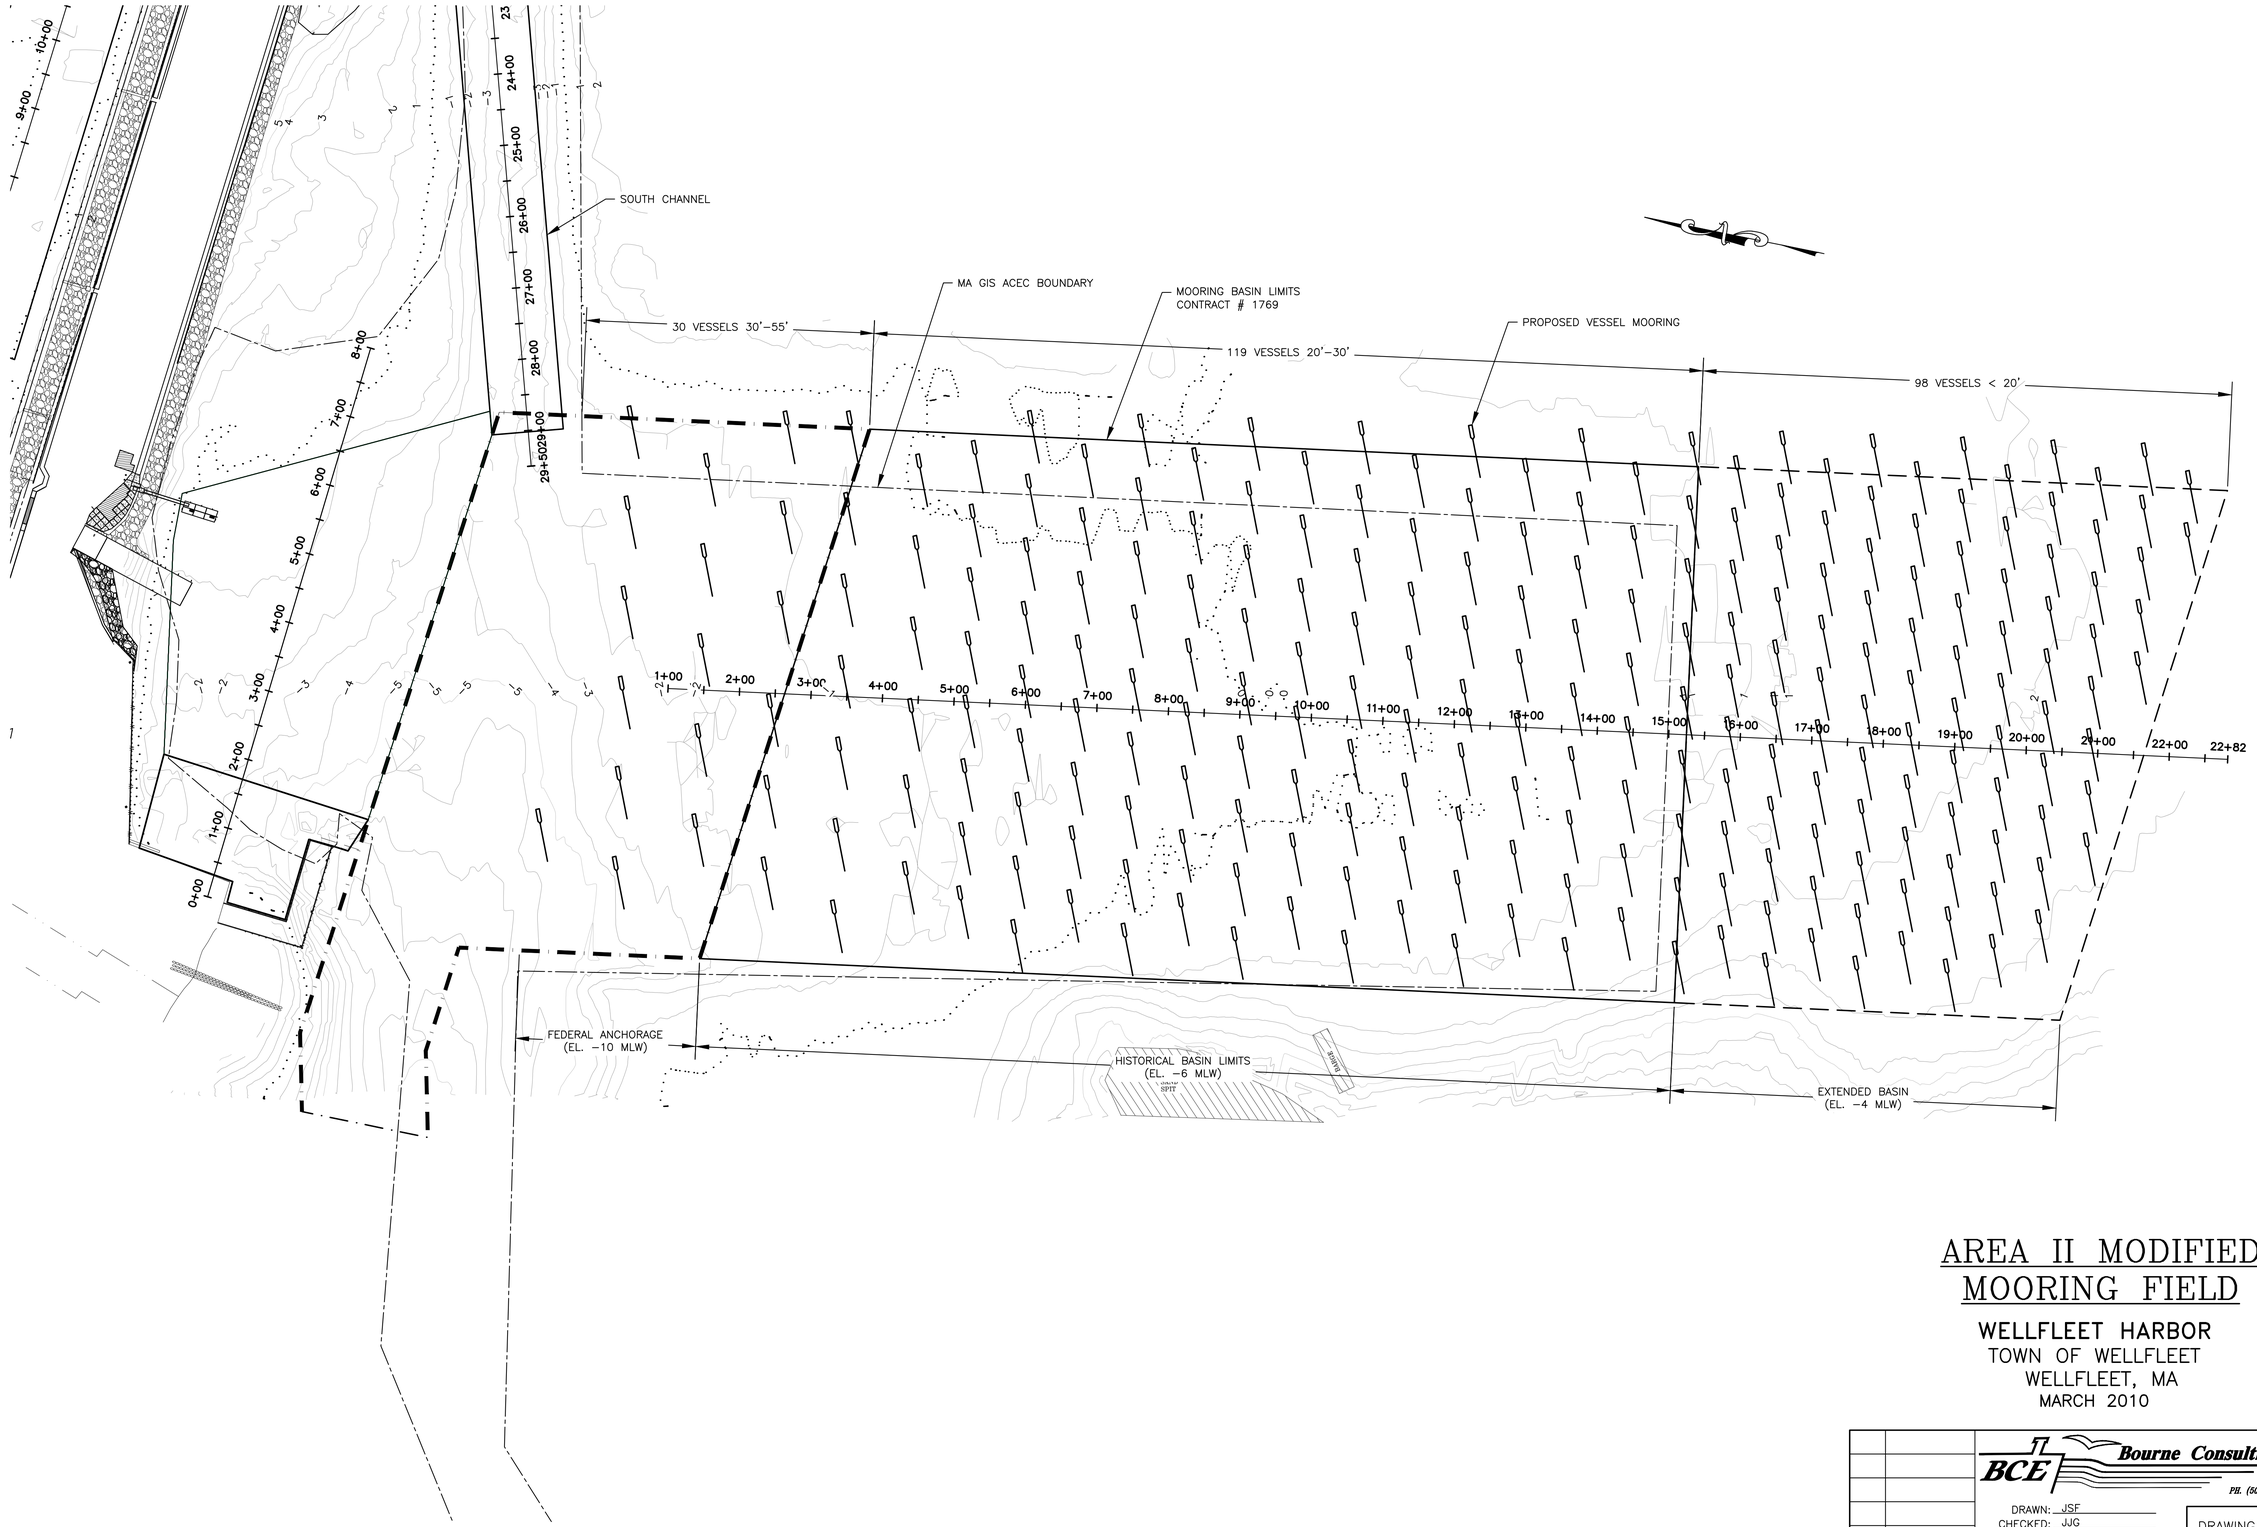

AREA II MODIFIED MOORING FIELD

WELLFLEET HARBOR
TOWN OF WELLFLEET
WELLFLEET, MA
MARCH 2010

0 100 200
SCALE: 1"=100'

REVISIONS

BCE Bourne Consulting Engineering
3 Bent Street
Franklin, MA 02038
PH. (508) 533-6666 FAX. (508) 533-0600

DRAWN: JSF
CHECKED: JJG
APPROVED: RJT
DATE: 08/07/12

DRAWING NO. 30777-04-03
SHEET 3 OF 3

File: X:\30774-30777\DREDGE REVISION 113011\080712\WELLFLEET SHT-01 TO 04 112911.DWG -
8/22/2006 2:06 PM