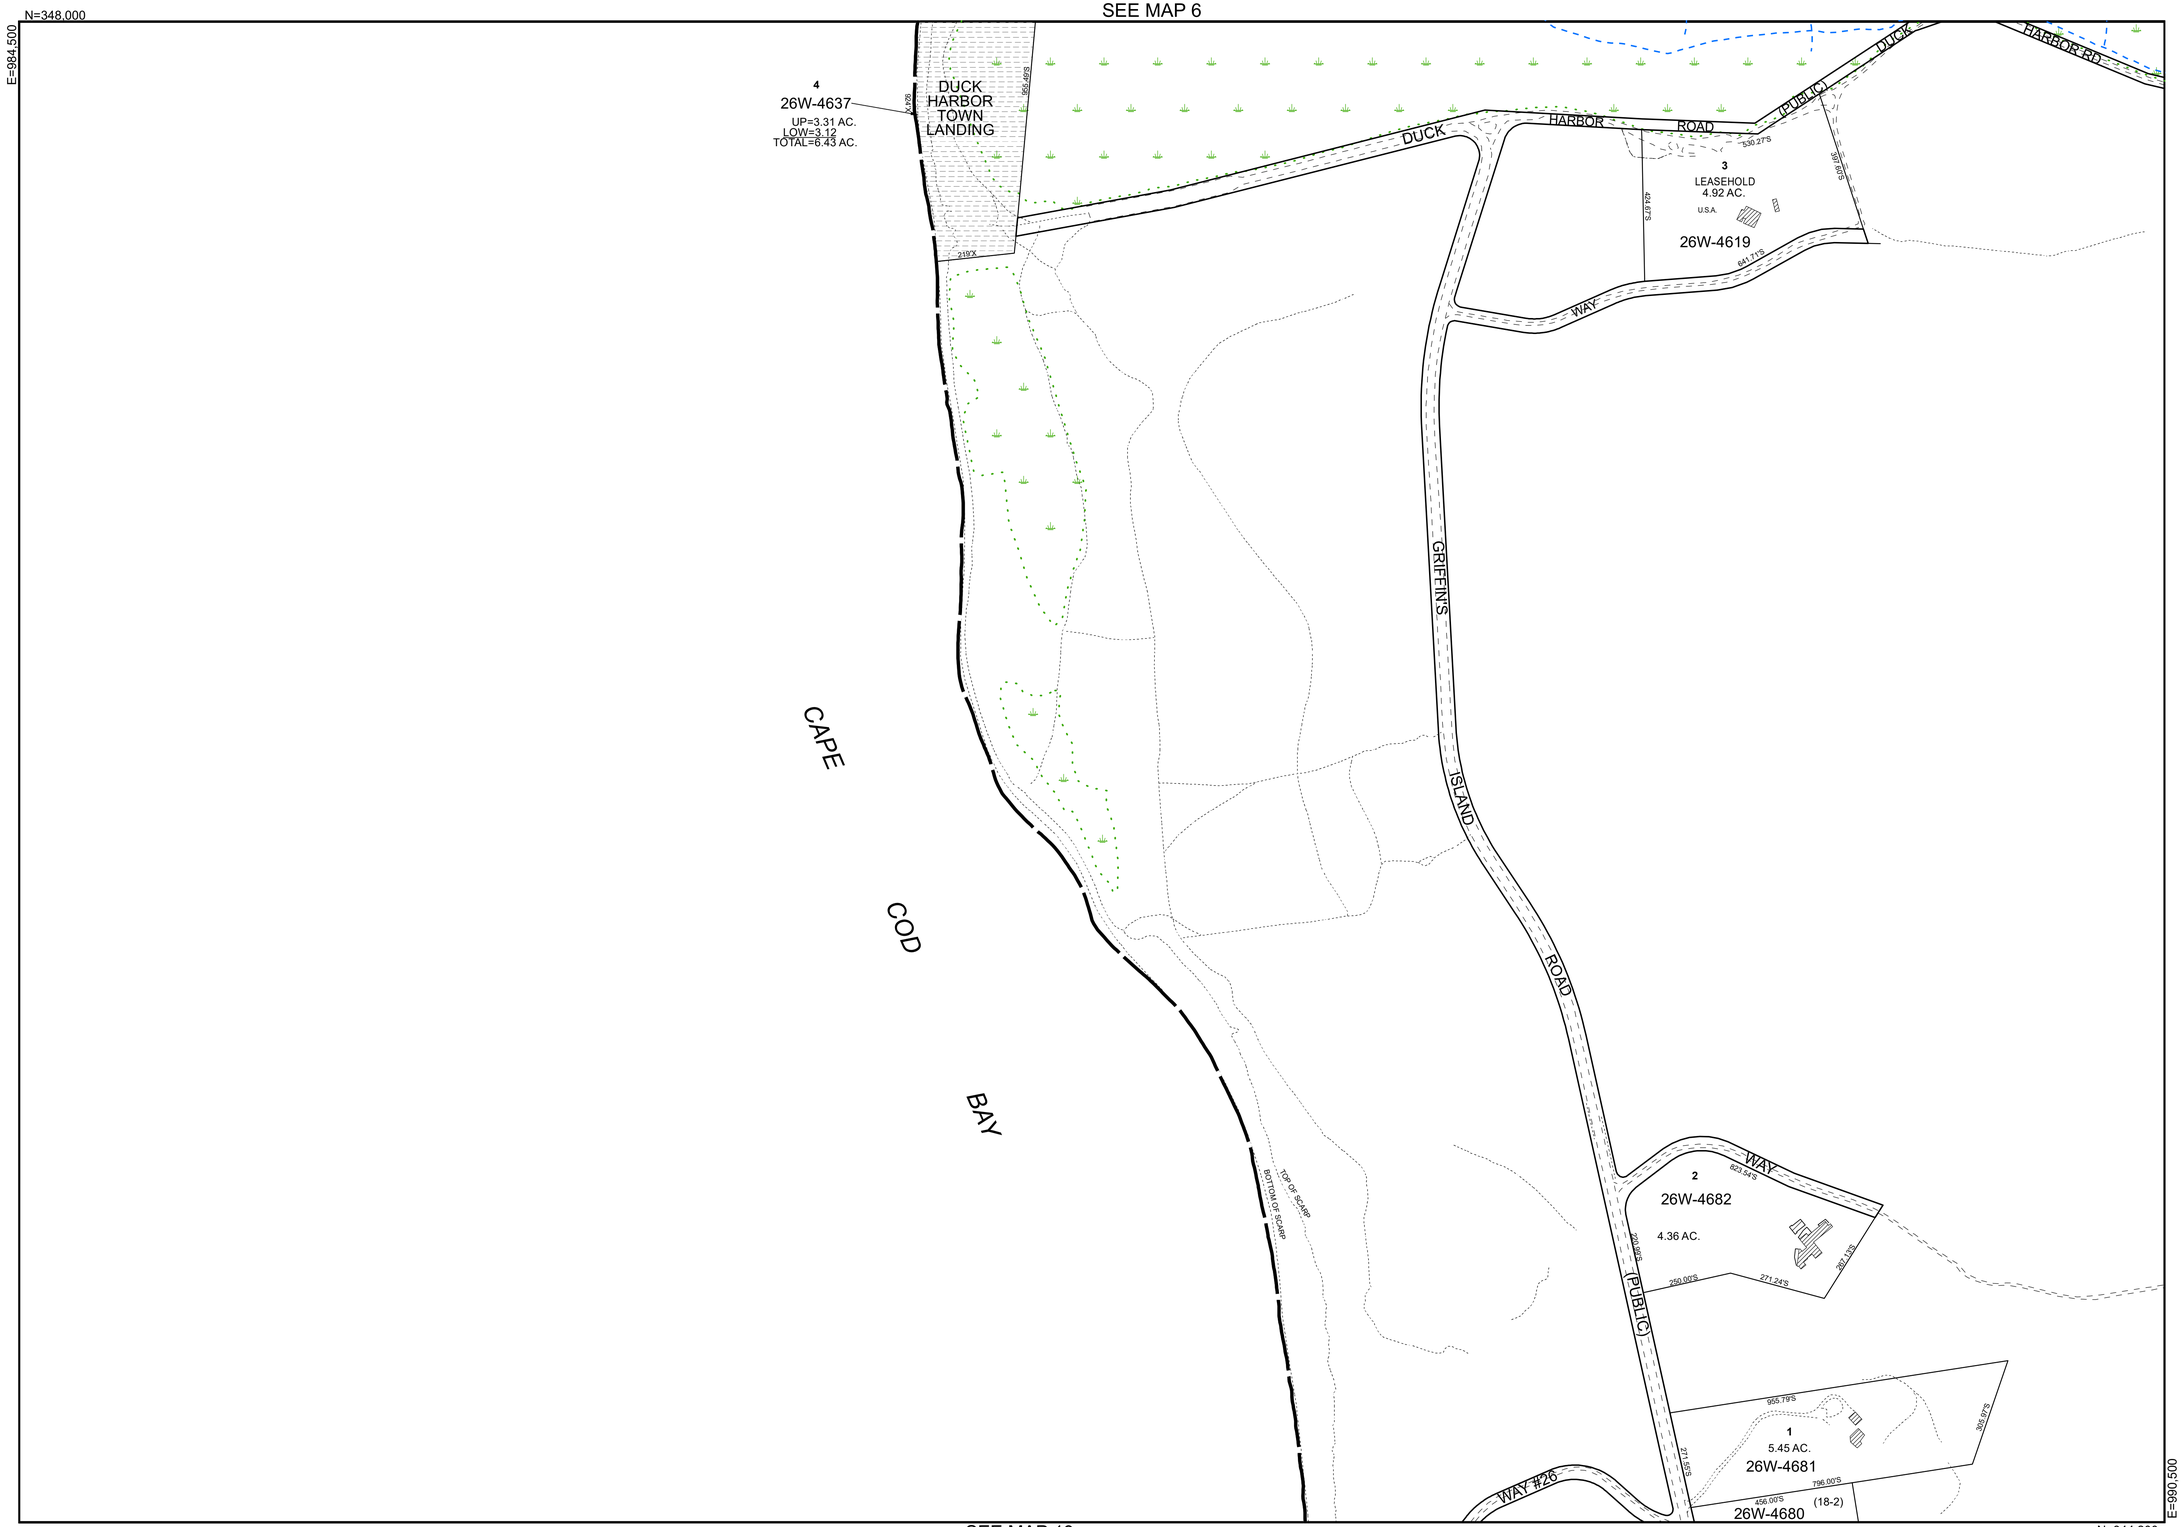

THIS MAP IS FOR ASSESSMENT PURPOSES. IT IS NOT VALID FOR LEGAL DESCRIPTION OR CONVEYANCE.

THE HORIZONTAL DATUM IS THE MASSACHUSETTS STATE PLANE COORDINATE SYSTEM, NAD 83.

COMPILED AND DRAWN BY SLADE ASSOCIATES, INC. REGISTERED LAND SURVEYORS ROUTE 6 @ PINE POINT ROAD, WELLFLEET, MA 02667

COMPLETION DATE: JANUARY 1, 1993

REVISED & REPRINTED BY

CAI Technologies
Precision Mapping. Geospatial Solutions.
11 Pleasant Street, Littleton, NH 03561
800.322.4540 - www.cai-tech.com

LEGEND

AREA	Ac	RIGHT OF WAY/ACCESS	ROW
RECORD DIMENSION	100'D	COMMON OWNERSHIP	OR
SCALED DIMENSION	100'X	WETLANDS	
SURVEYED DIMENSION	100'S		
WATER			

FEET 200 100 0 200 400 600
SCALE: 1" = 200'
50 25 0 50 100 150 METERS

REVISED TO: JANUARY 1, 2018

PROPERTY MAPS

WELLFLEET

MASSACHUSETTS

INDEX DIAGRAM

6	7	8
11	12	13
18	19	20

GN

MAP NO.

11