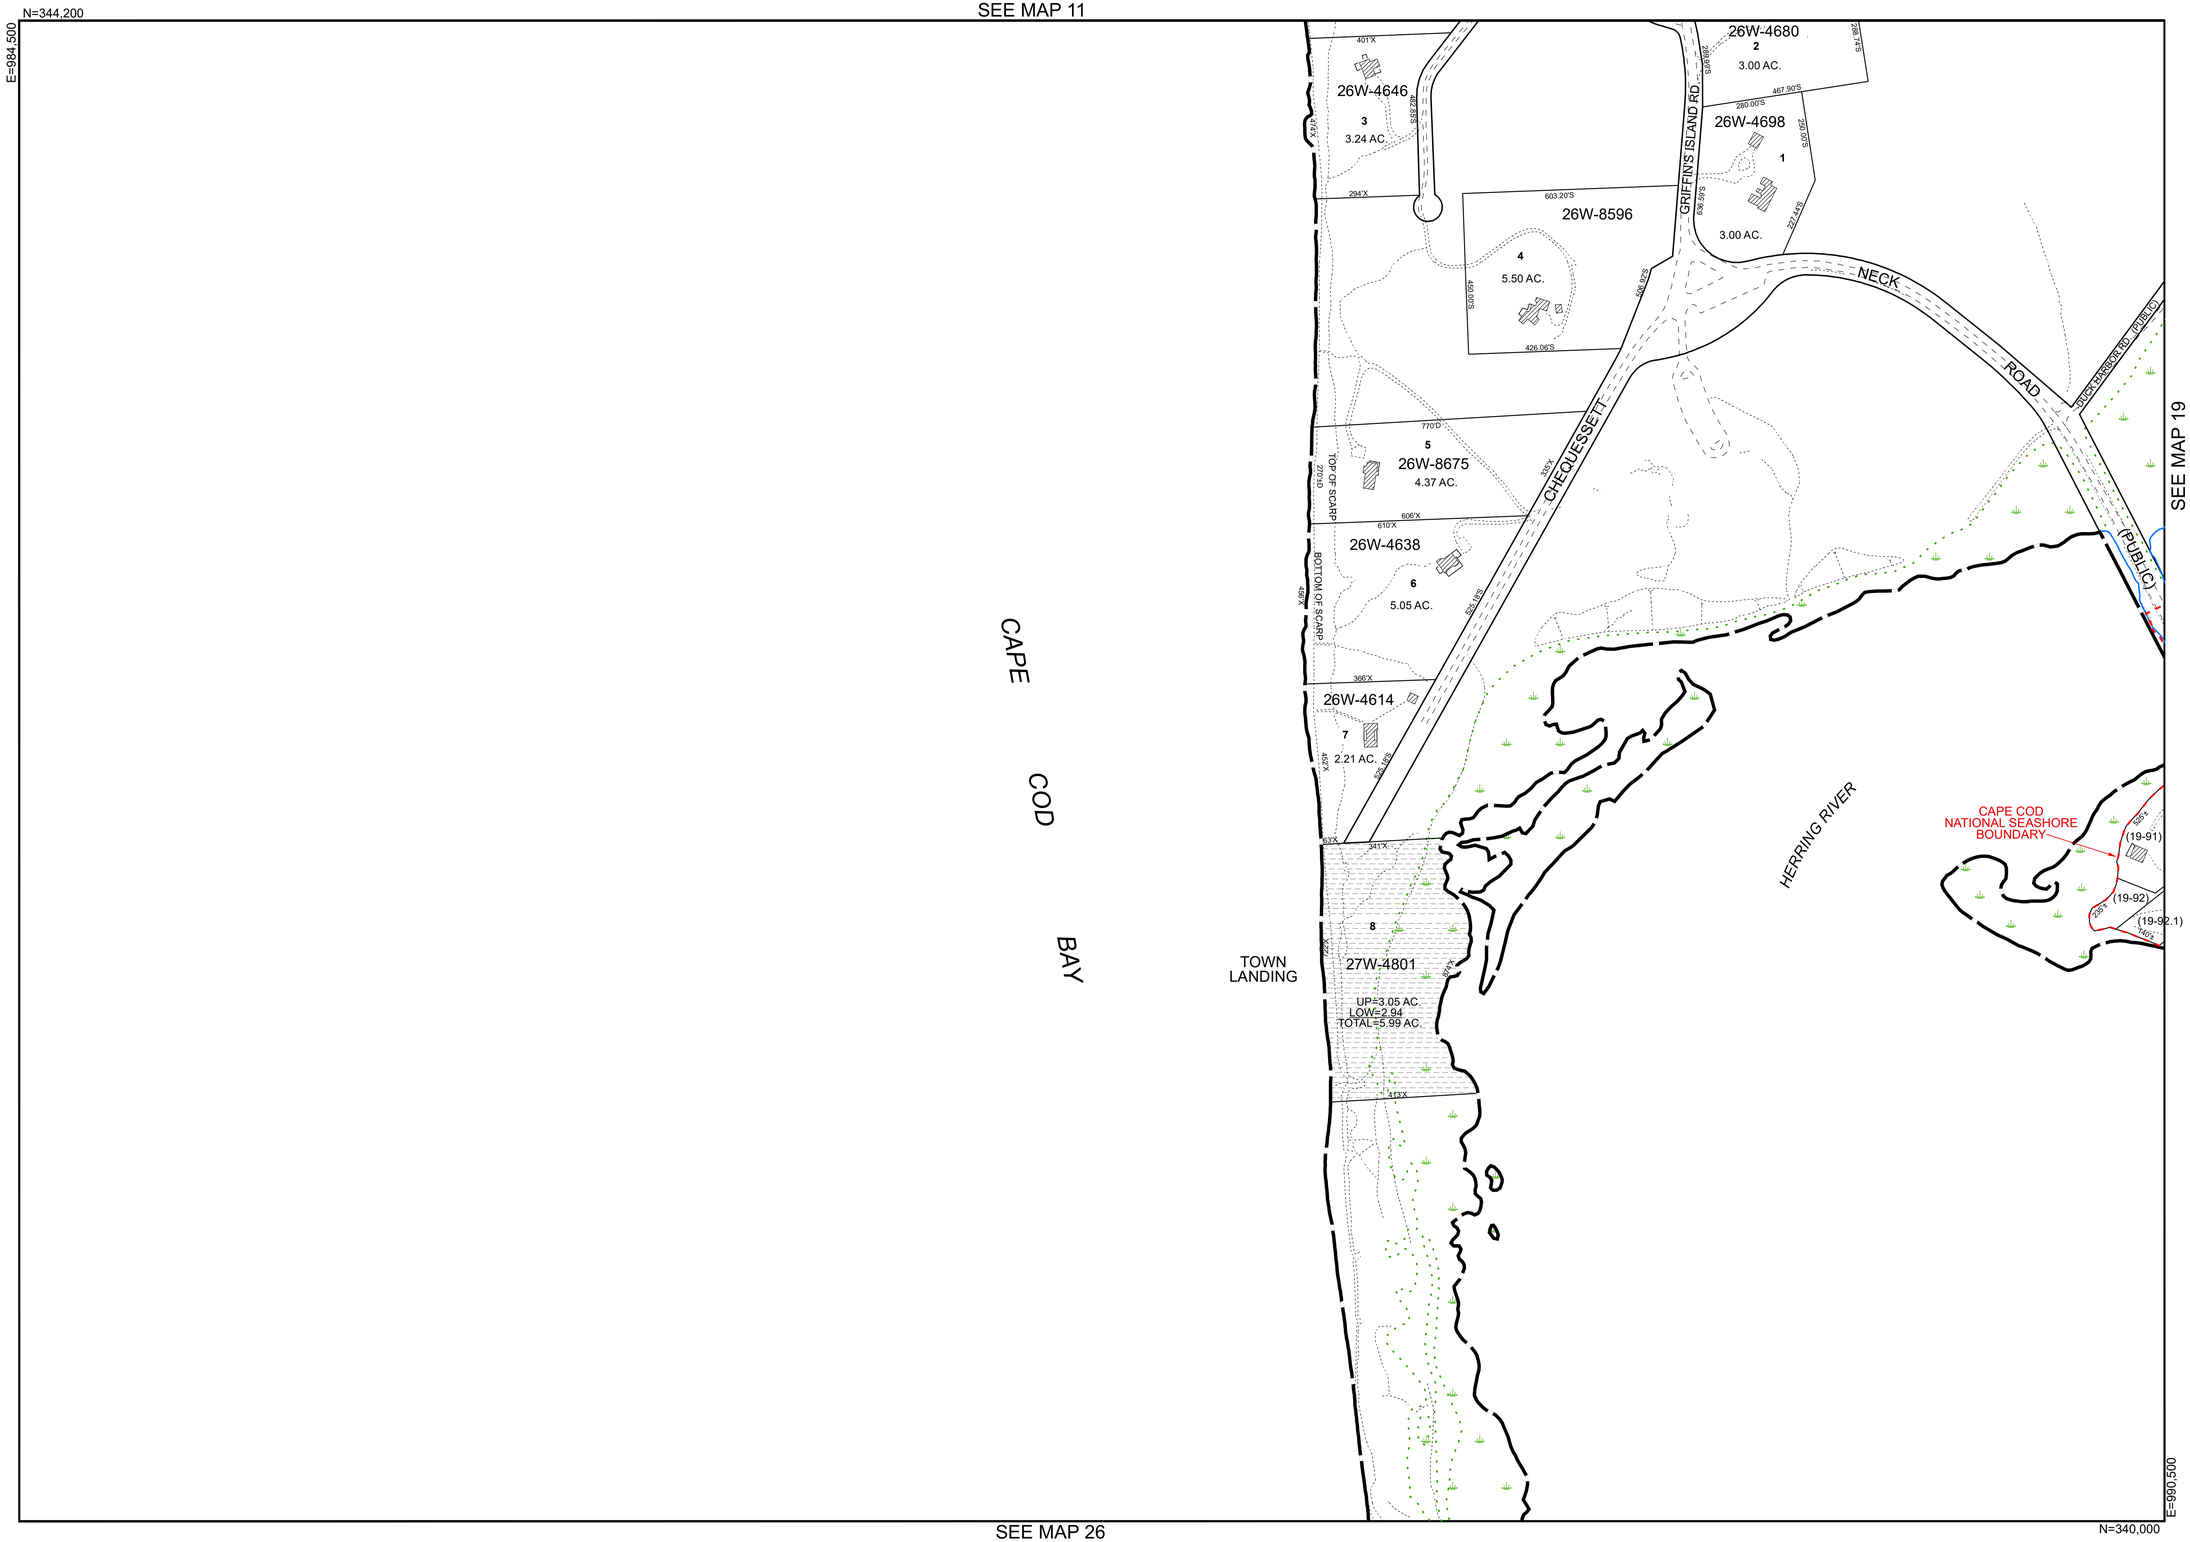

THIS MAP IS FOR ASSESSMENT PURPOSES. IT IS NOT VALID FOR LEGAL DESCRIPTION OR CONVEYANCE.

THE HORIZONTAL DATUM IS THE MASSACHUSETTS STATE PLANE COORDINATE SYSTEM, NAD 83.

COMPILED AND DRAWN BY SLADE ASSOCIATES, INC. REGISTERED LAND SURVEYORS ROUTE 6 @ PINE POINT ROAD, WELLFLEET, MA 02667

COMPLETION DATE: JANUARY 1, 1993

REVISED & REPRINTED BY

CAI Technologies
Precision Mapping. Geospatial Solutions.
11 Pleasant Street, Littleton, NH 03561
800.322.4540 - www.cai-tech.com

LEGEND

AREA . . . . . Ac
RECORD DIMENSION . . . . . 100'D
SCALED DIMENSION . . . . . 100'X
SURVEYED DIMENSION . . . . . 100'S
WATER . . . . . .
RIGHT OF WAY/ACCESS . . . . . ROW
COMMON OWNERSHIP . . . . . OR
WETLANDS . . . . . .

FEET 200 100 0 200 400 600
SCALE: 1" = 200'
50 25 0 50 100 150
METERS

REVISED TO: JANUARY 1, 2018

PROPERTY MAPS

WELLFLEET

MASSACHUSETTS

INDEX DIAGRAM

11	12	13
18	19	20
26	27	28

GN

MAP NO.

18