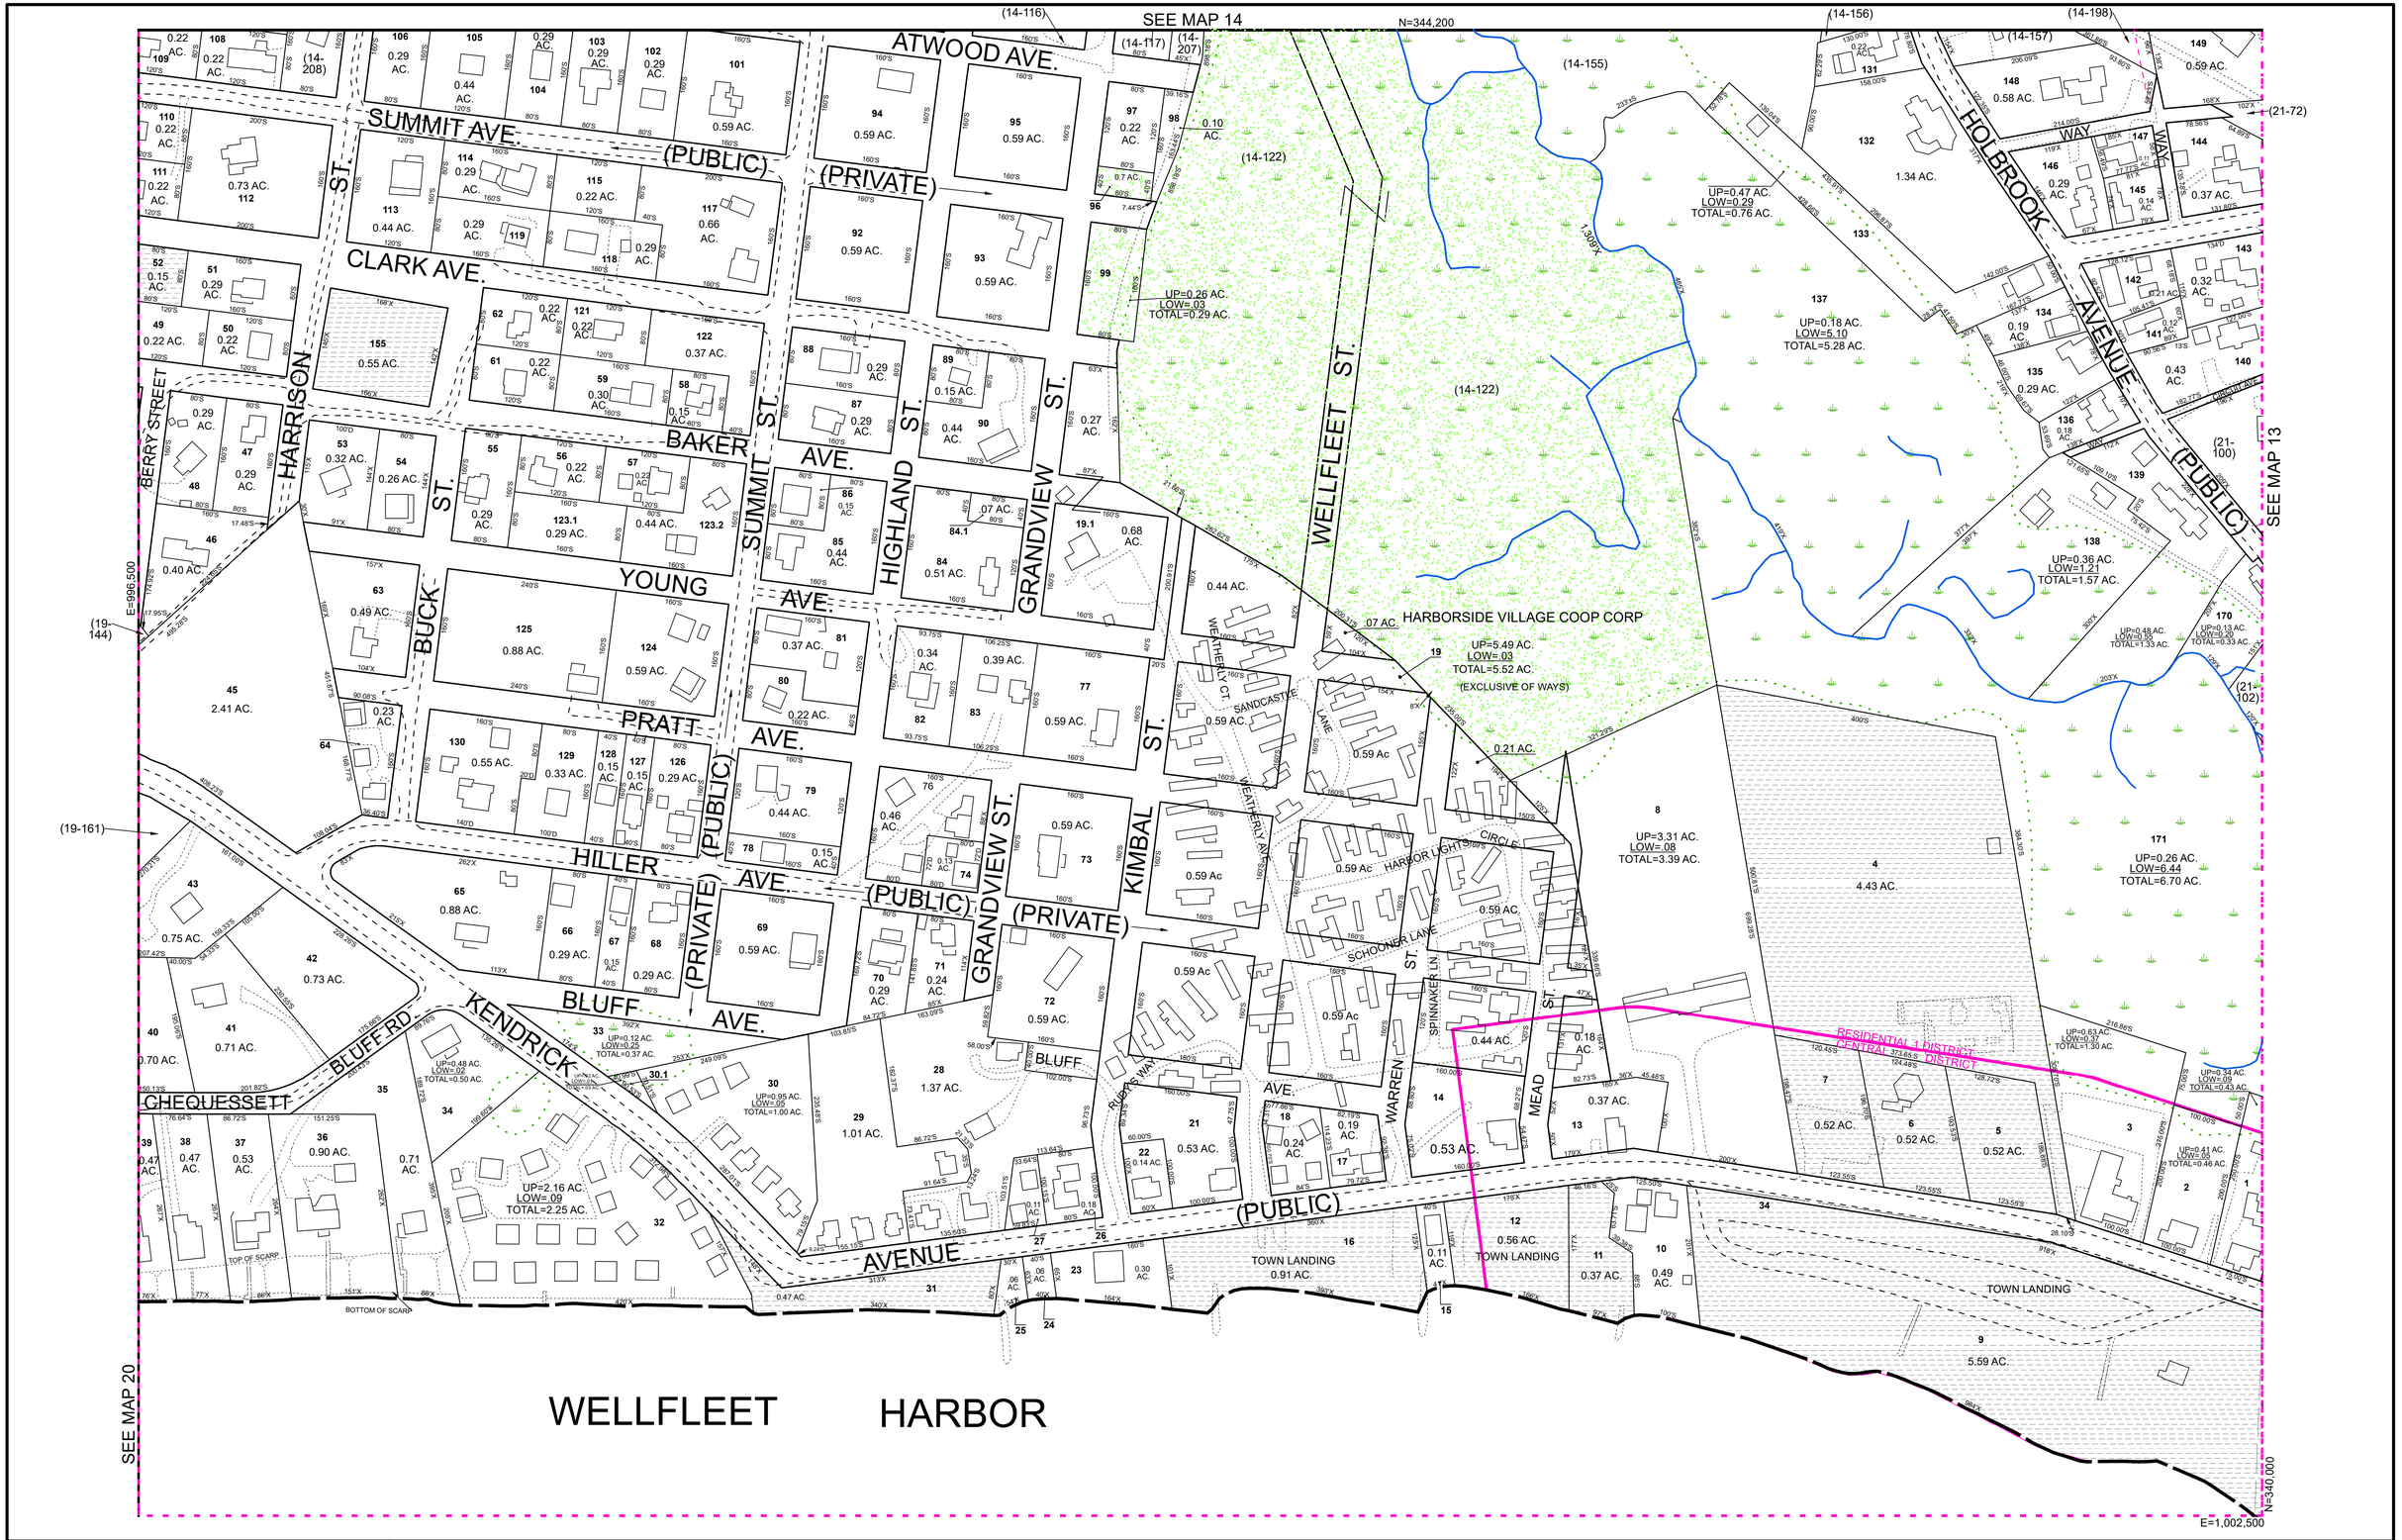

THIS MAP IS FOR ASSESSMENT PURPOSES. IT IS NOT VALID FOR LEGAL DESCRIPTION OR CONVEYANCE.

THE HORIZONTAL DATUM IS THE MASSACHUSETTS STATE PLANE COORDINATE SYSTEM, NAD 83.

COMPILED AND DRAWN BY SLADE ASSOCIATES, INC. REGISTERED LAND SURVEYORS ROUTE 6 @ PINE POINT ROAD, WELLFLEET, MA 02667

COMPLETION DATE: JANUARY 1, 1993

REVISED & REPRINTED BY

CAI Technologies
Precision Mapping. Geospatial Solutions.
11 Pleasant Street, Littleton, NH 03561
800.322.4540 - www.cai-tech.com

LEGEND

AREA	Ac
RECORD DIMENSION	100'D
SCALED DIMENSION	100'X
SURVEYED DIMENSION	100'S
WATER	
RIGHT OF WAY/ACCESS	
COMMON OWNERSHIP	OR
WETLANDS	

FEET 100 50 0 100 200 300

SCALE: 1" = 100'

25 12.5 0 25 50 75 METERS

REVISED TO: JANUARY 1, 2018

PROPERTY MAPS

WELLFLEET

MASSACHUSETTS

INDEX DIAGRAM

11	12	13 / 14	15	16
	19	20 / 22	21	23
	27	28		29

GN

MAP NO.

20