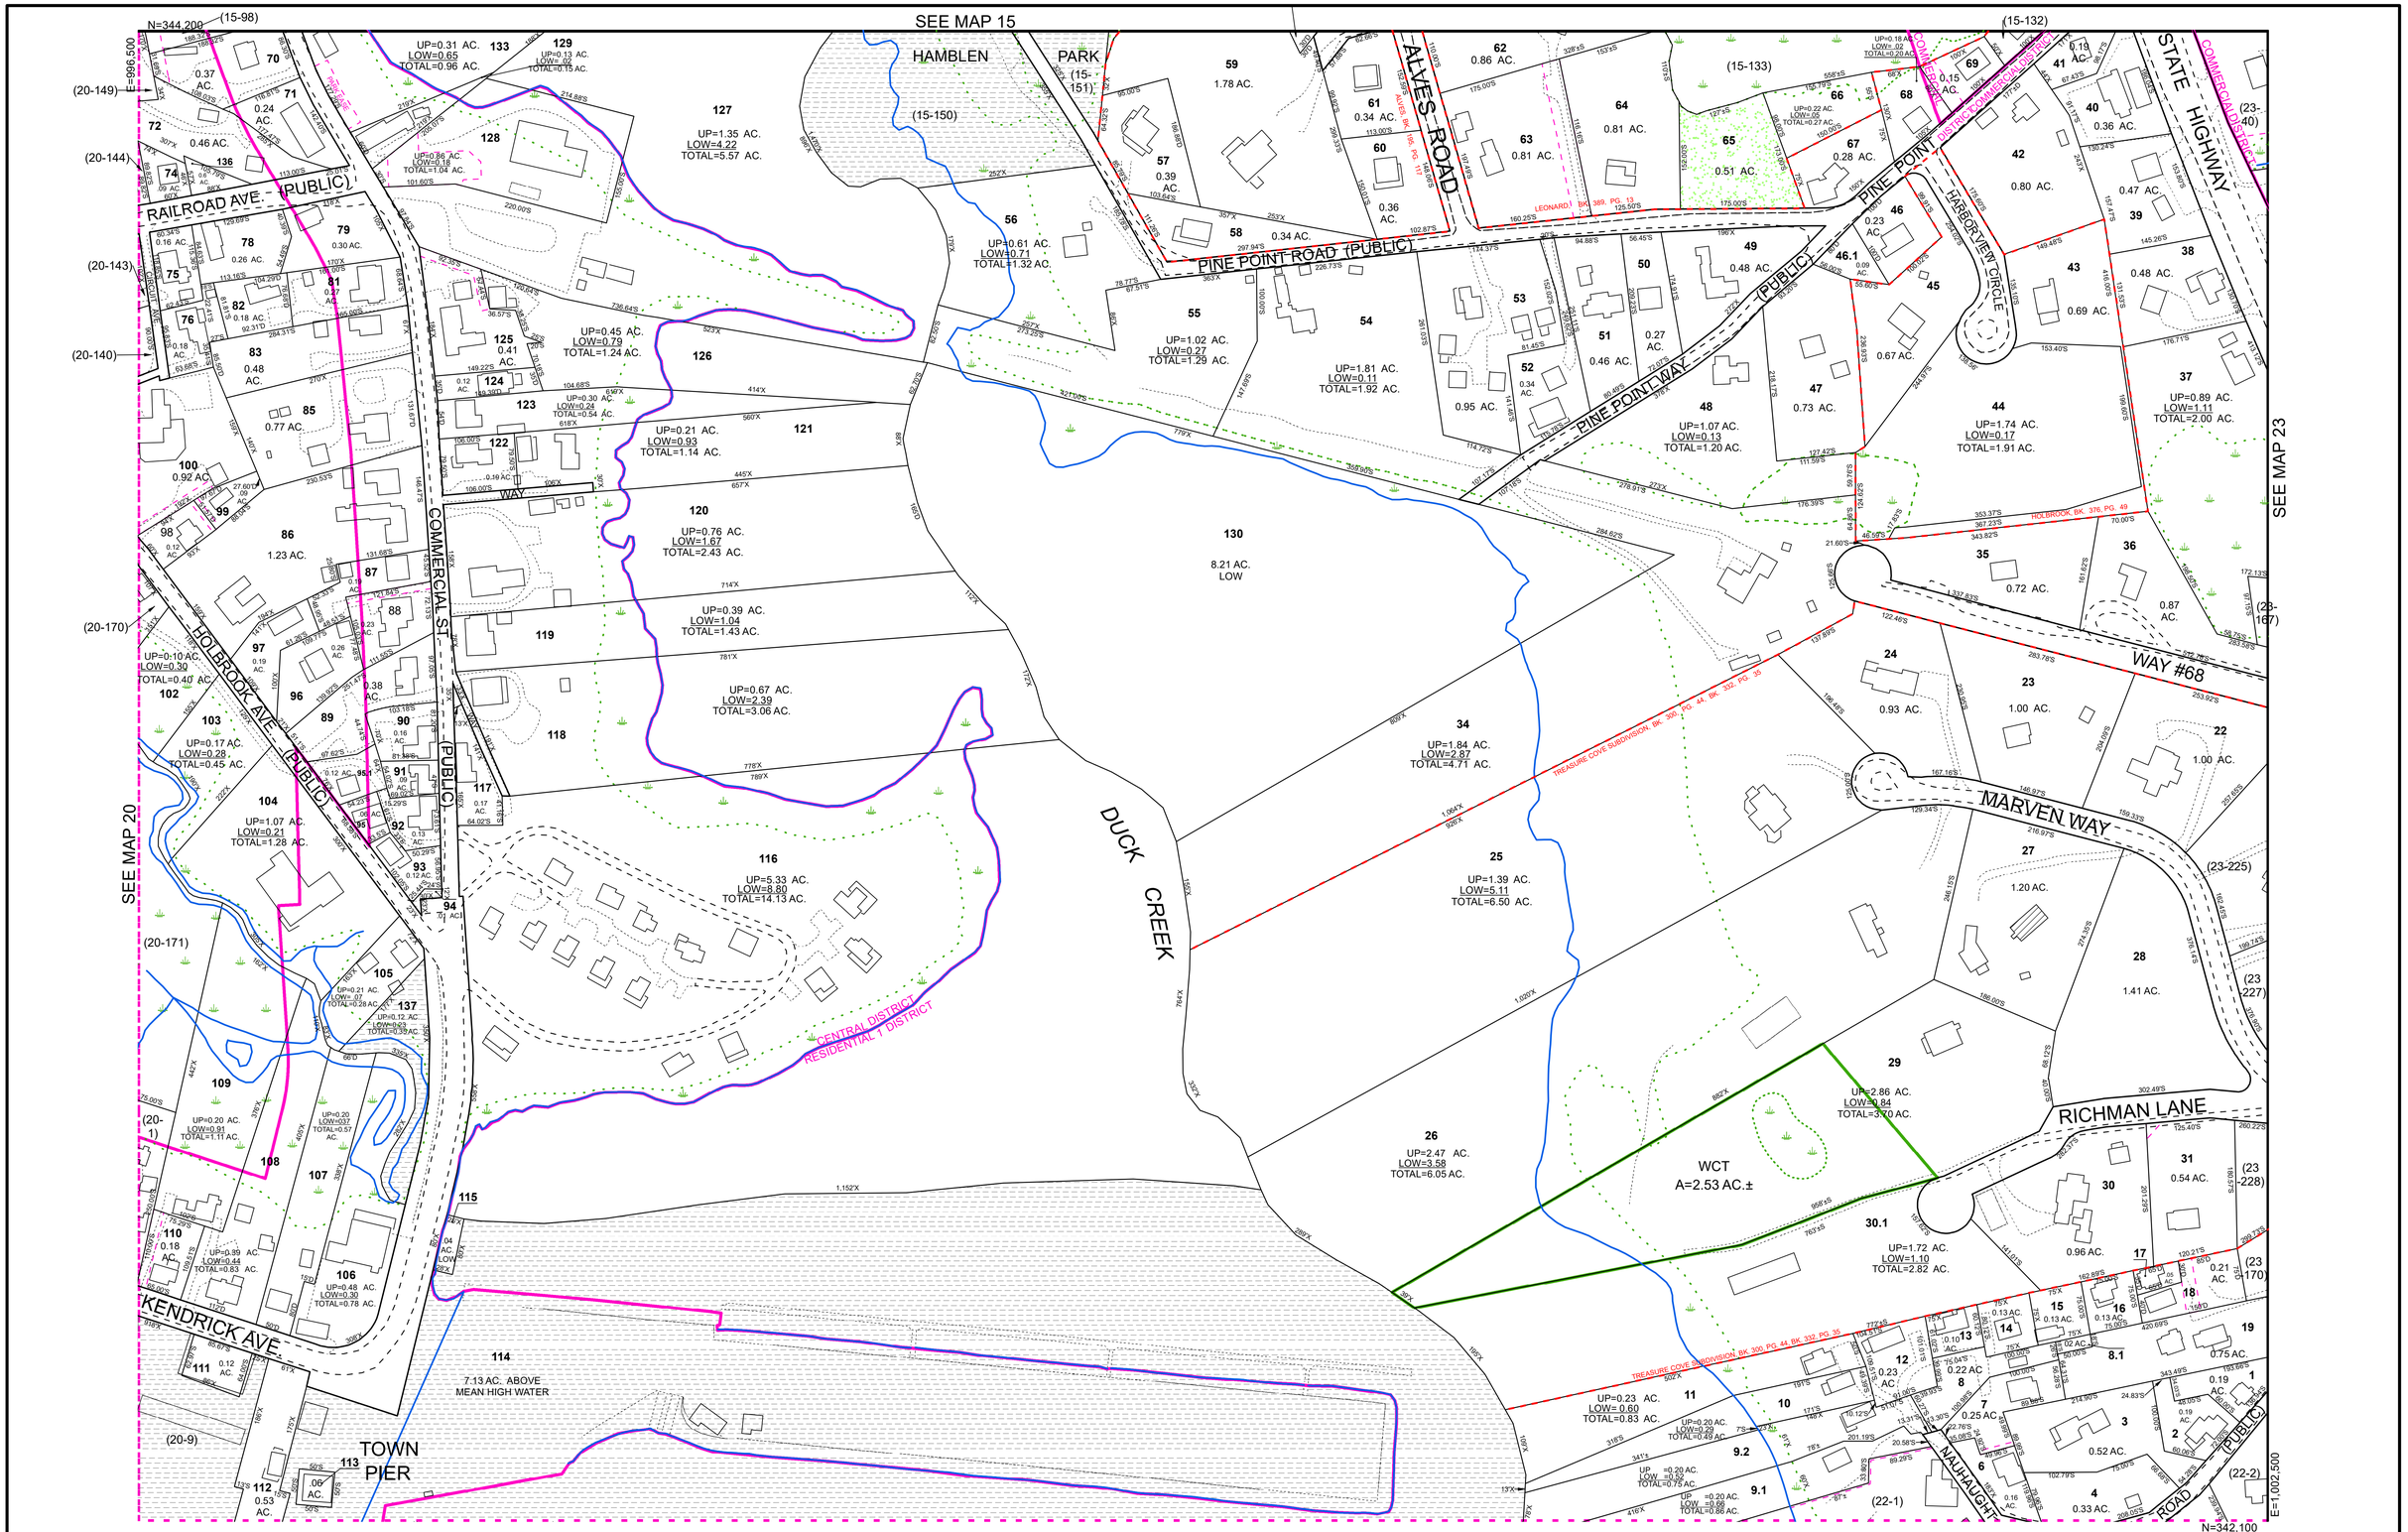

THIS MAP IS FOR ASSESSMENT PURPOSES. IT IS NOT VALID FOR LEGAL DESCRIPTION OR CONVEYANCE.

THE HORIZONTAL DATUM IS THE MASSACHUSETTS STATE PLANE COORDINATE SYSTEM, NAD 83.

COMPILED AND DRAWN BY SLADE ASSOCIATES, INC. REGISTERED LAND SURVEYORS ROUTE 6 @ PINE POINT ROAD, WELLFLEET, MA 02667

COMPLETION DATE: JANUARY 1, 1993

REVISED & REPRINTED BY

CAI Technologies
Precision Mapping. Geospatial Solutions.
11 Pleasant Street, Littleton, NH 03561
800.322.4540 - www.cai-tech.com

LEGEND

- AREA . . . . . Ac
- RECORD DIMENSION . . . . . 100'D
- SCALED DIMENSION . . . . . 100'X
- SURVEYED DIMENSION . . . . . 100'S
- WATER . . . . . .
- RIGHT OF WAY/ACCESS . . . . . R/W
- COMMON OWNERSHIP . . . . . OR
- WETLANDS . . . . . .

SCALE: 1" = 100'

FEET: 100 50 0 100 200 300

METERS: 25 12.5 0 25 50 75

REVISED TO: JANUARY 1, 2018

PROPERTY MAPS

WELLFLEET

MASSACHUSETTS

INDEX DIAGRAM

12	13		16		17
	14	15			
19	20	21	23		24
		22			
27	28		29		30

GN

MAP NO.

21