SEE MAP 41

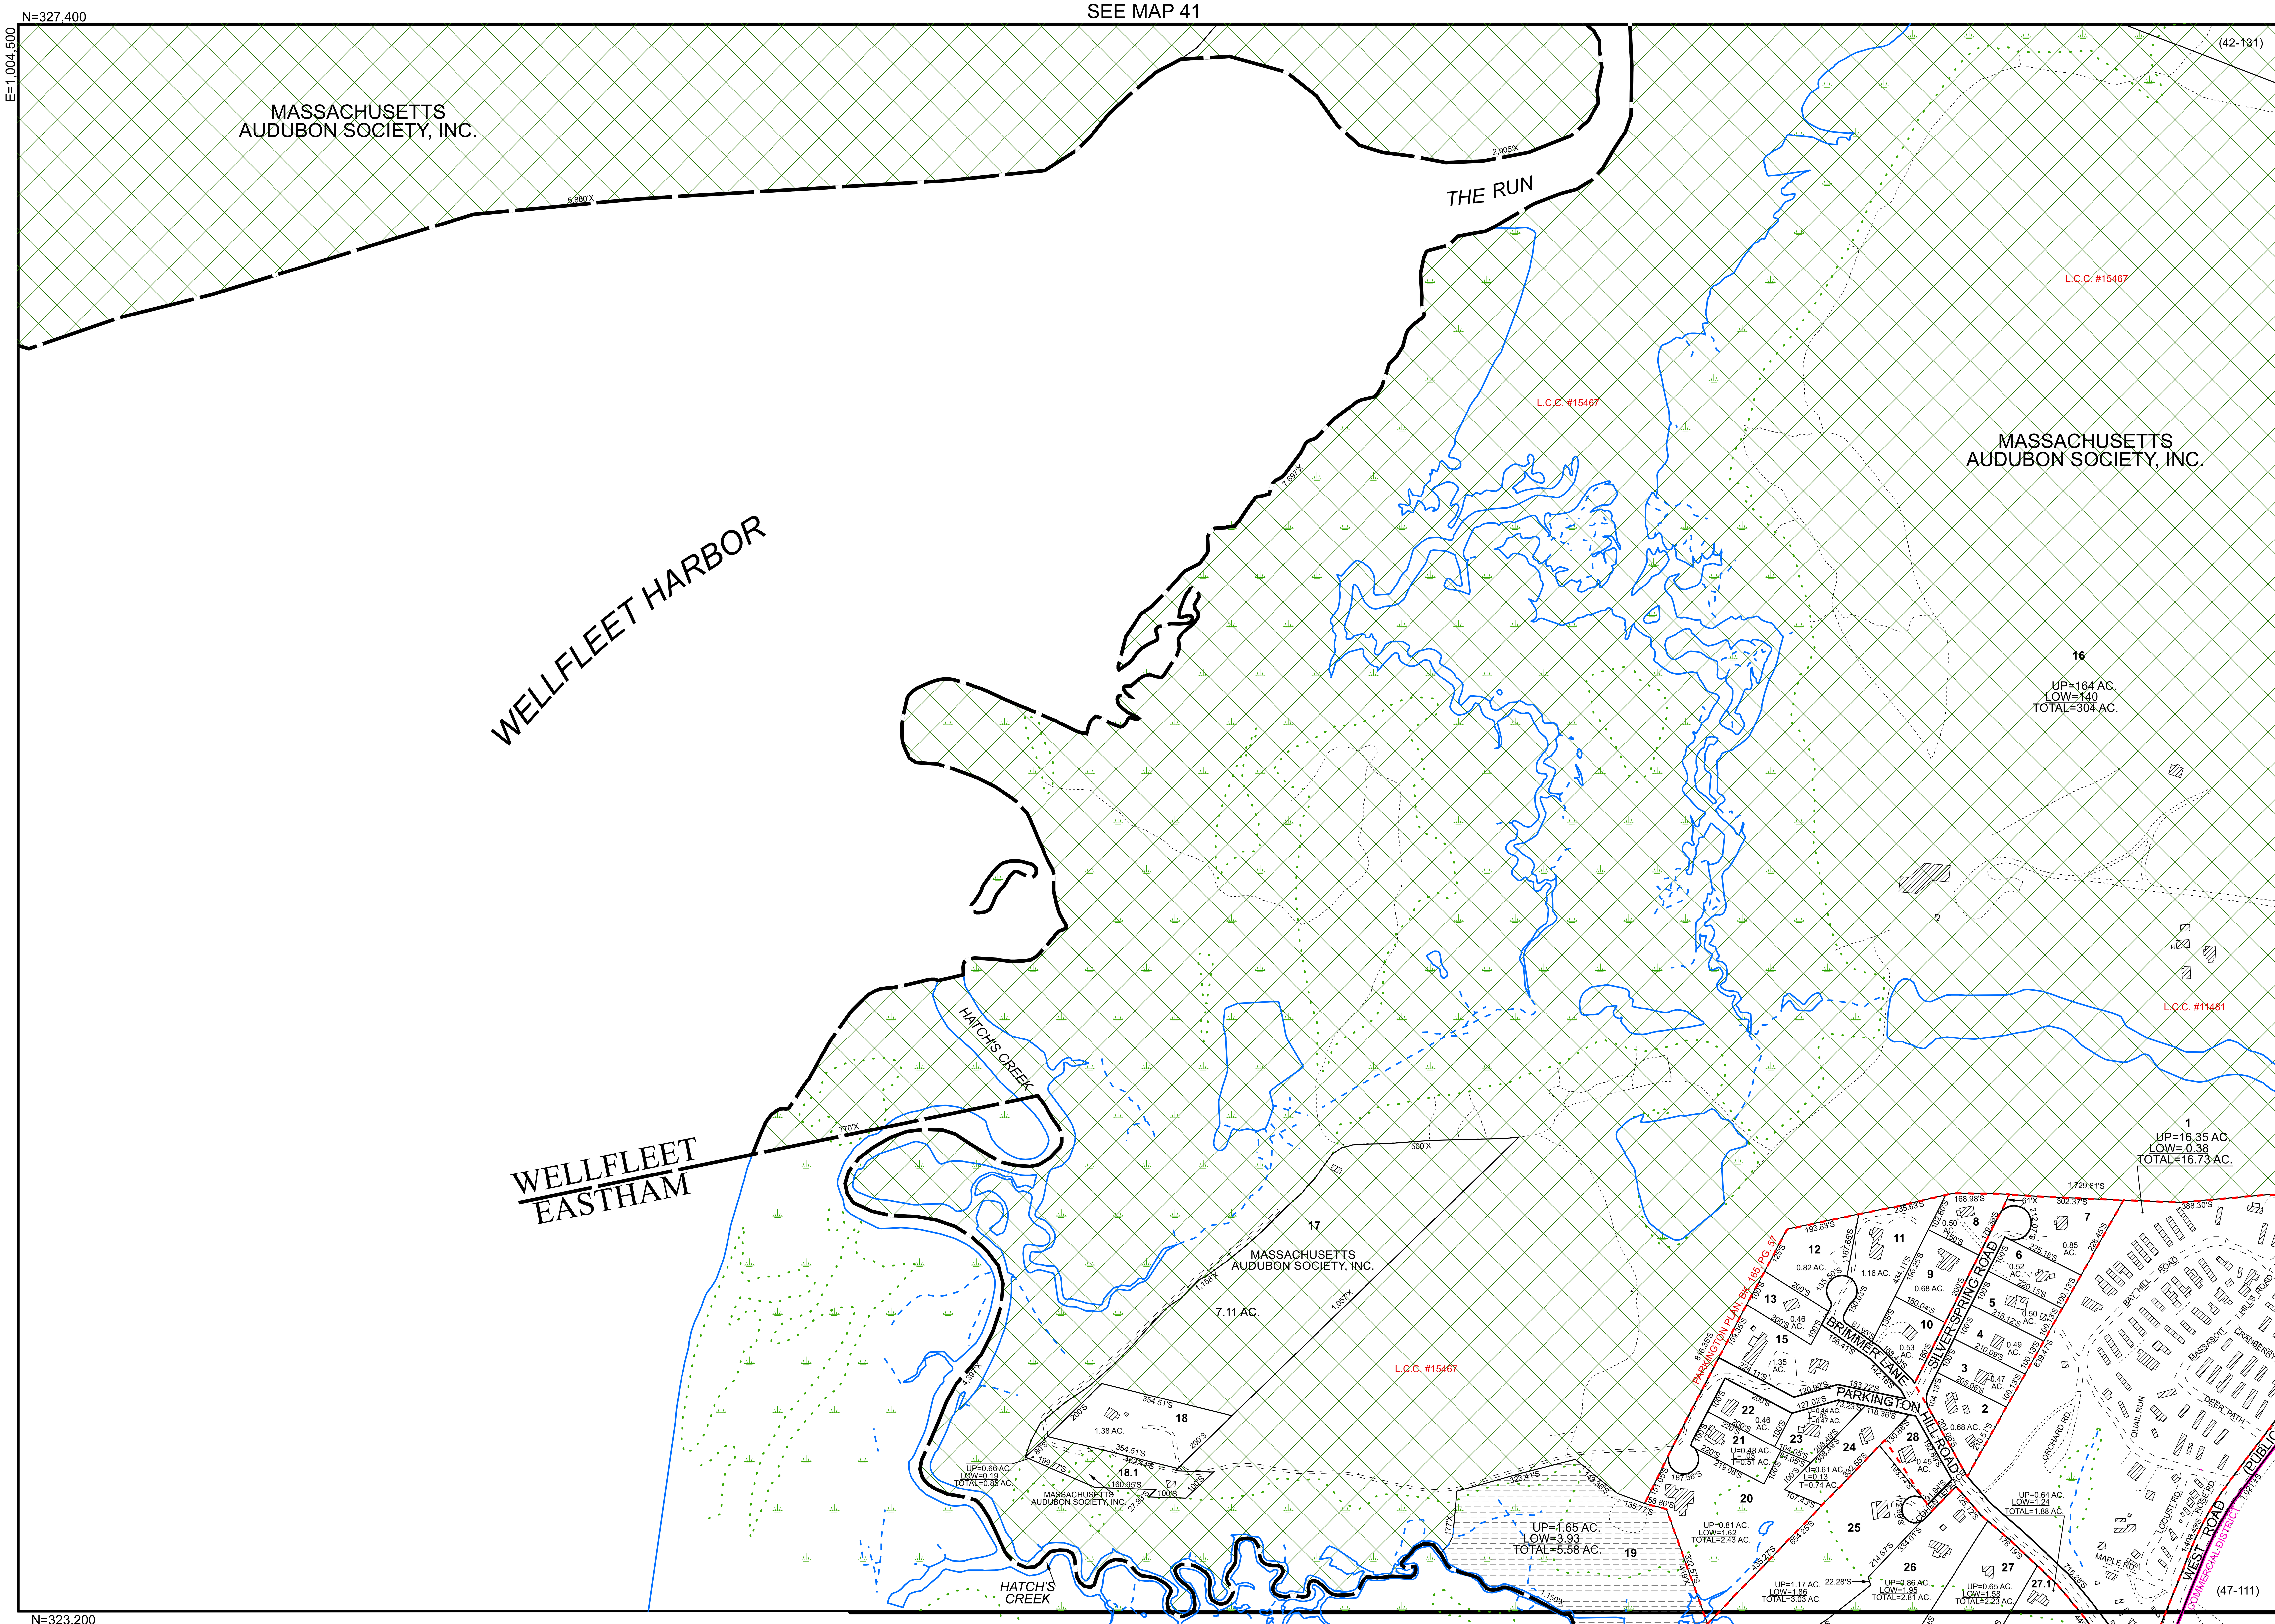

SEE MAP 47

THIS MAP IS FOR ASSESSMENT PURPOSES. IT IS NOT VALID FOR LEGAL DESCRIPTION OR CONVEYANCE.

THE HORIZONTAL DATUM IS THE MASSACHUSETTS STATE PLANE COORDINATE SYSTEM, NAD 83.

COMPILED AND DRAWN BY SLADE ASSOCIATES, INC. REGISTERED LAND SURVEYORS ROUTE 6 @ PINE POINT ROAD, WELLFLEET, MA 02667

COMPLETION DATE: JANUARY 1, 1993

REVISED & REPRINTED BY

CAI Technologies
Precision Mapping. Geospatial Solutions.
11 Pleasant Street, Littleton, NH 03561
800.322.4540 - www.cai-tech.com

LEGEND

AREA	Ac
RECORD DIMENSION	100'D
SCALED DIMENSION	100'X
SURVEYED DIMENSION	100'S
WATER	
RIGHT OF WAY/ACCESS	R/W
COMMON OWNERSHIP	OR
WETLANDS	

SCALE: 1" = 200'

FEET 200 100 0 200 400 600

METERS 50 25 0 50 100 150

REVISED TO: JANUARY 1, 2018

PROPERTY MAPS

WELLFLEET

MASSACHUSETTS

INDEX DIAGRAM

40 41 42 43 46 47 48

MAP NO.

46